Lemoore, California

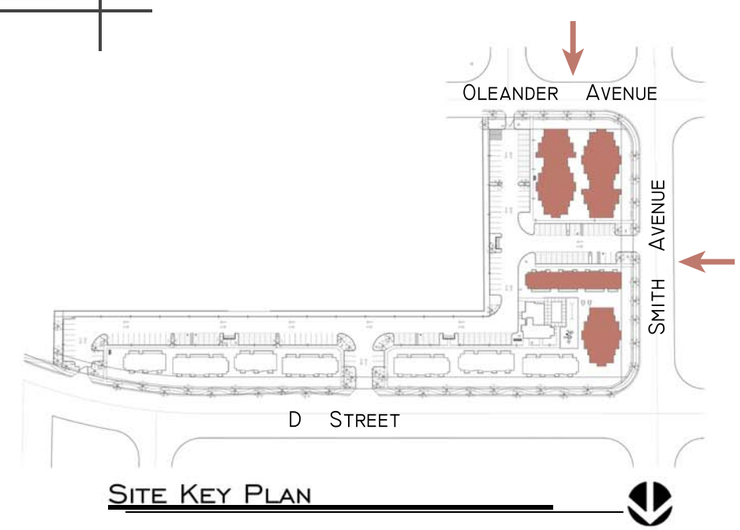

Site Key Plan

COPYRIGHT 2001, MAPLE DELL + McCLELLAND ARCHITECTS, LLP. ALL DESIGNS, IDEAS AND PLANS INDICATED OR RE PRESENTED BY THIS DRAWING ARE OWNED BY AND PROPERTY OF MAPLE DELL + McCLELLAND ARCHITECTS AND WERE CREATED, EVOLVED AND DEVELOPED FOR ON AND IN CONNECTION WITH THE SPECIFIED PROJECT. NONE OF SUCH SHALL BE USED BY OR DISCLOSED TO ANY PERSON, FIRM OR CORPORATION WITHOUT THE WRITTEN CONCENT FROM MAPLE DELL + McCLELLAND ARCHITECTS, LLP.

Maple M3 Architects
ARCHITECTURE ▼ PLANNING ▼ INTERIOR DESIGN
380 STEVENS AVENUE, SUITE 308, SOLANA BEACH, CA 92075
t 858.755.5848 f 858.755.5850 e www.maplearchitects.com

STAMP

CONSULTANT

CLIENT

PROJECT
Oleander Terrace
Lemoore, California
"D" and Smith Street

NO.	DESCRIPTION	DATE

SHEET TITLE
"D" STREET ELEVATION

Owner Approval:
Plancheck Submittal:
Issued for Bid:
Final Approval:
Project No.: 134.0614.10

Scale: N.T.S.
Drawn by: KH
Checked by: KH
Date: 02/01/08
SHEET NUMBER A3.4