EXHIBIT B

Interchange Designs

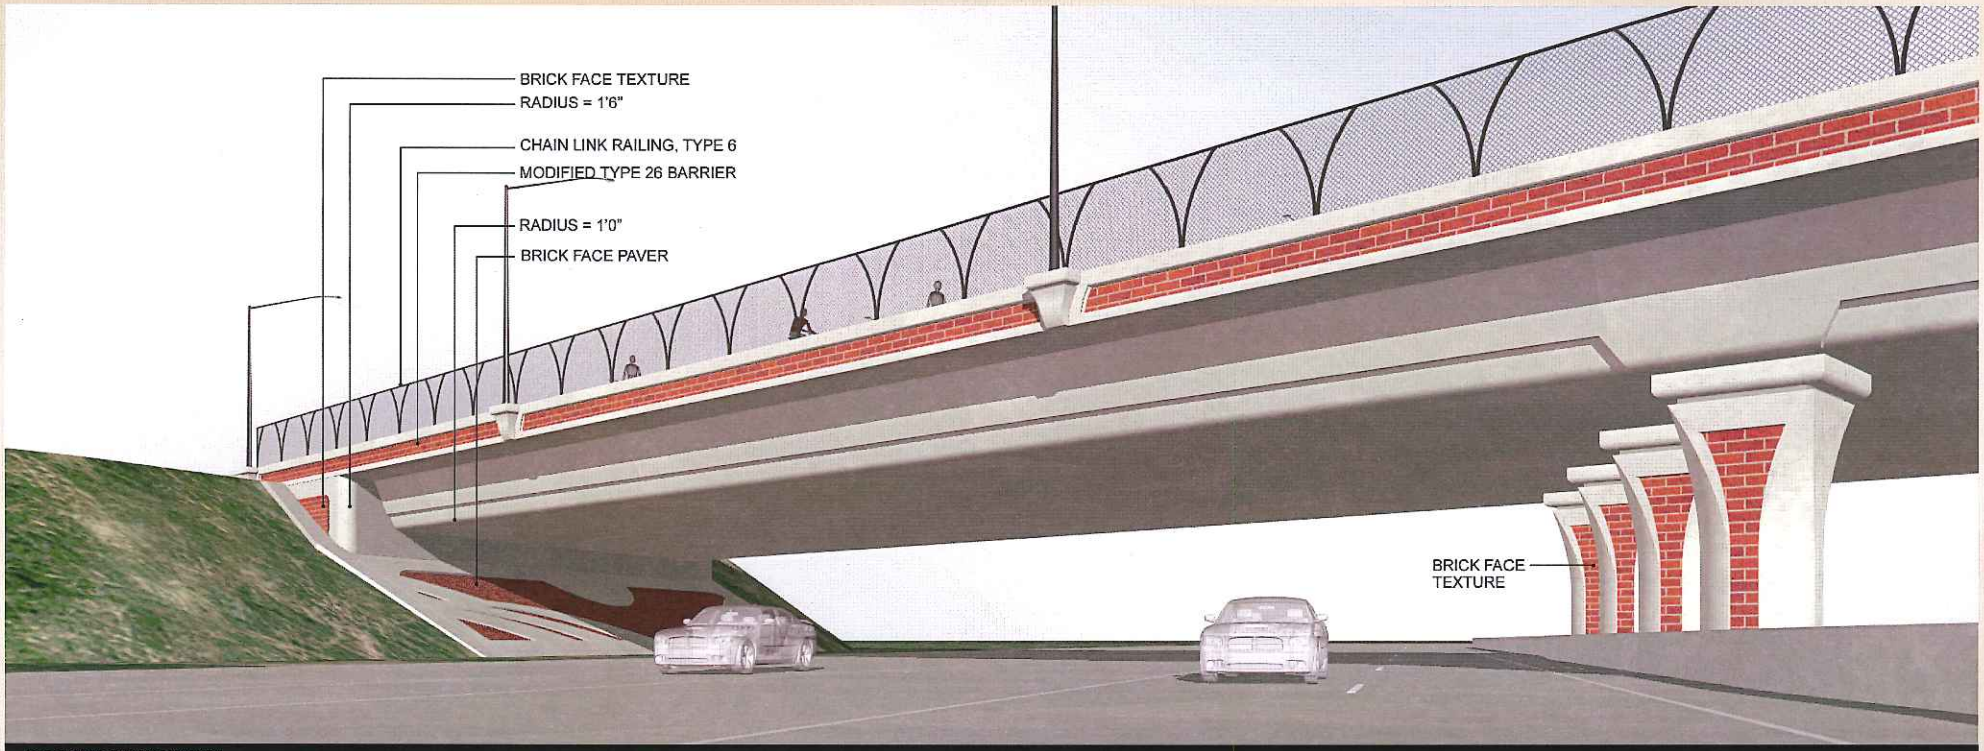

PERSPECTIVE VIEW

AERIAL VIEW

19th AVENUE OC

DESIGN BY: ITASARIA
DRAWN BY: ITASARIA
DATE: 10/27/10

PREPARED BY DES. BRIDGE ARCHITECTURE AND AESTHETICS

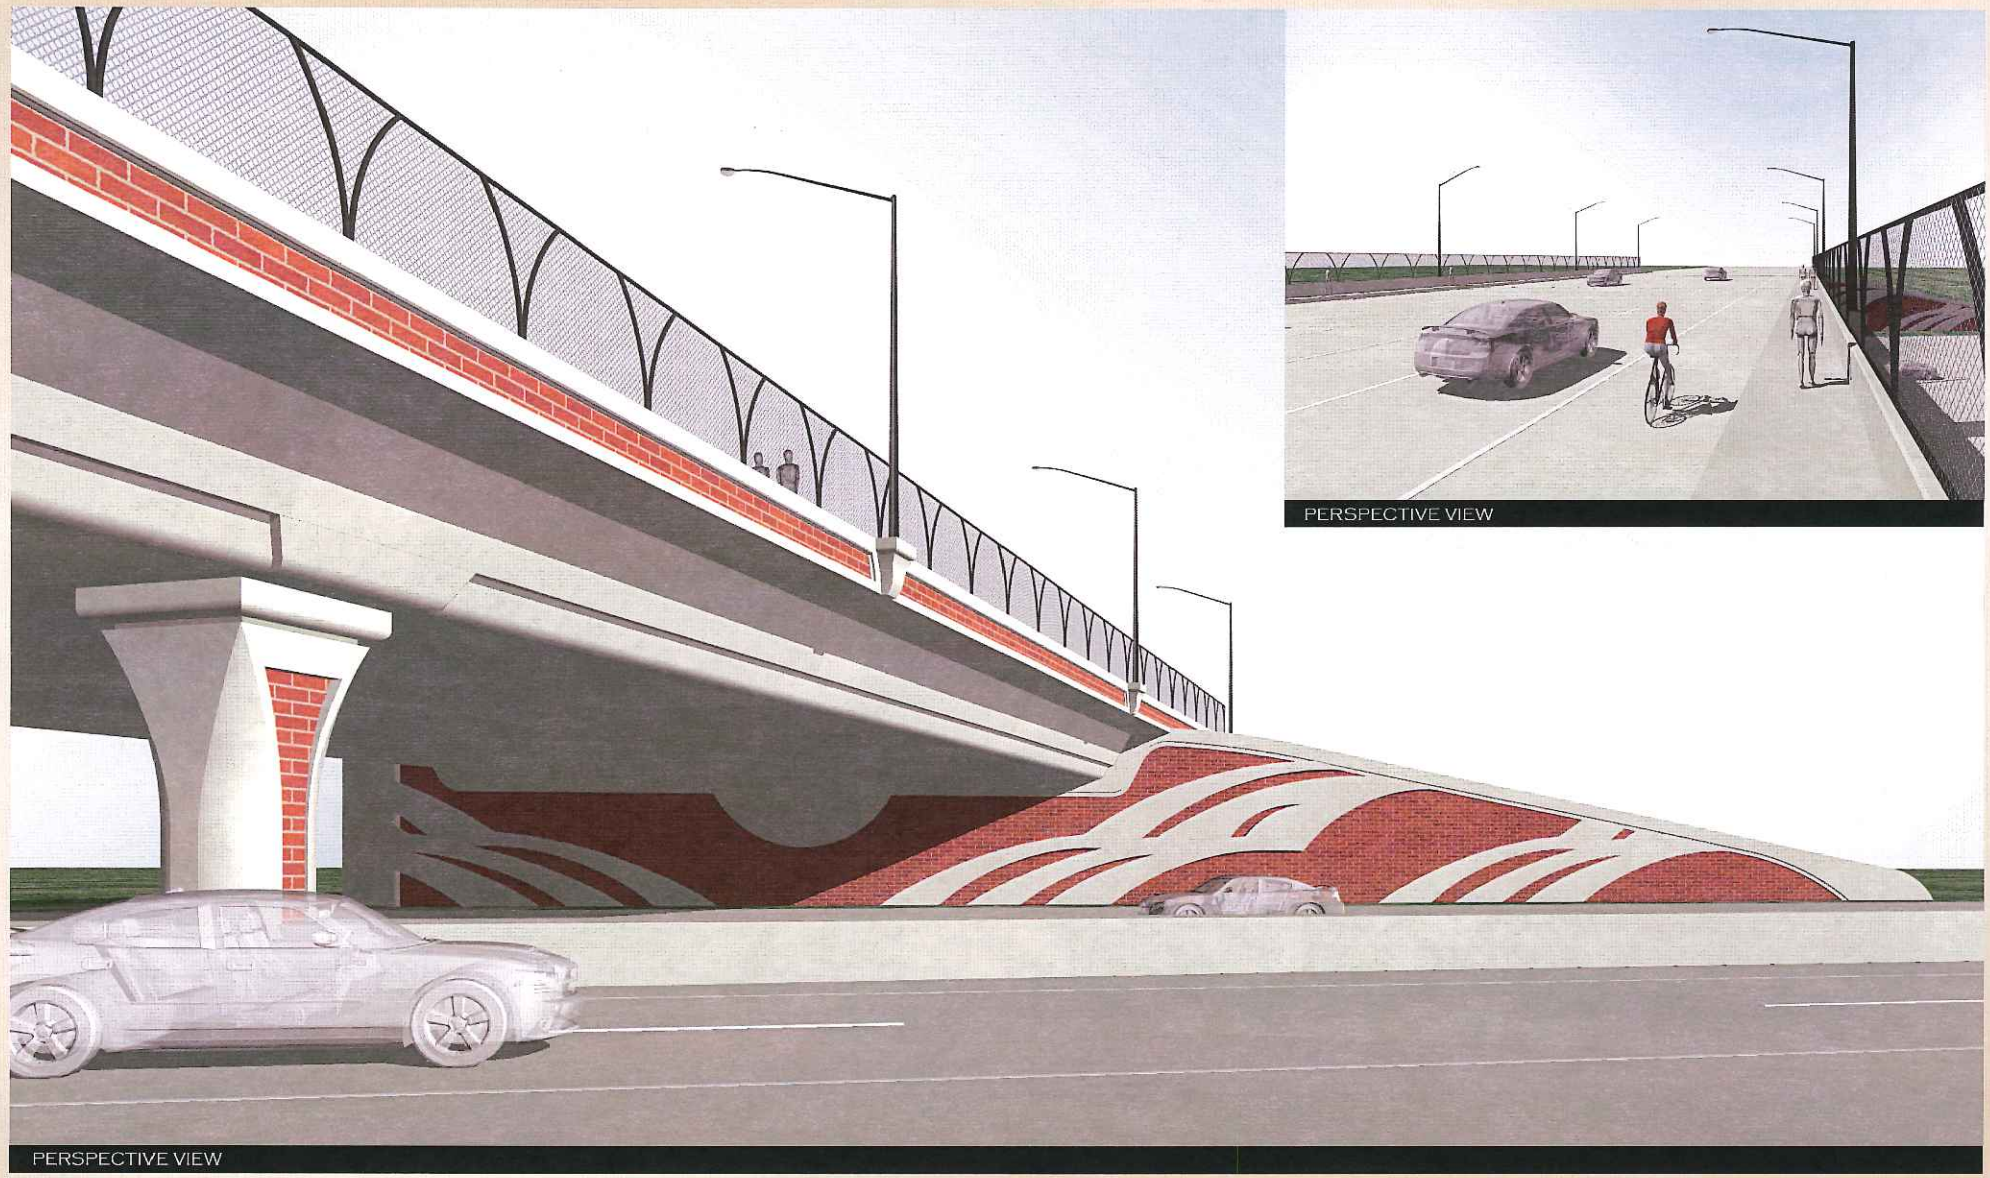

PERSPECTIVE VIEW

PERSPECTIVE VIEW

19th AVENUE OC

DESIGN BY I TASARIA
DRAWN BY I TASARIA
DATE: 10/27/10

PREPARED BY DEG HOUSE ARCHITECTURE AND AESTHETICS