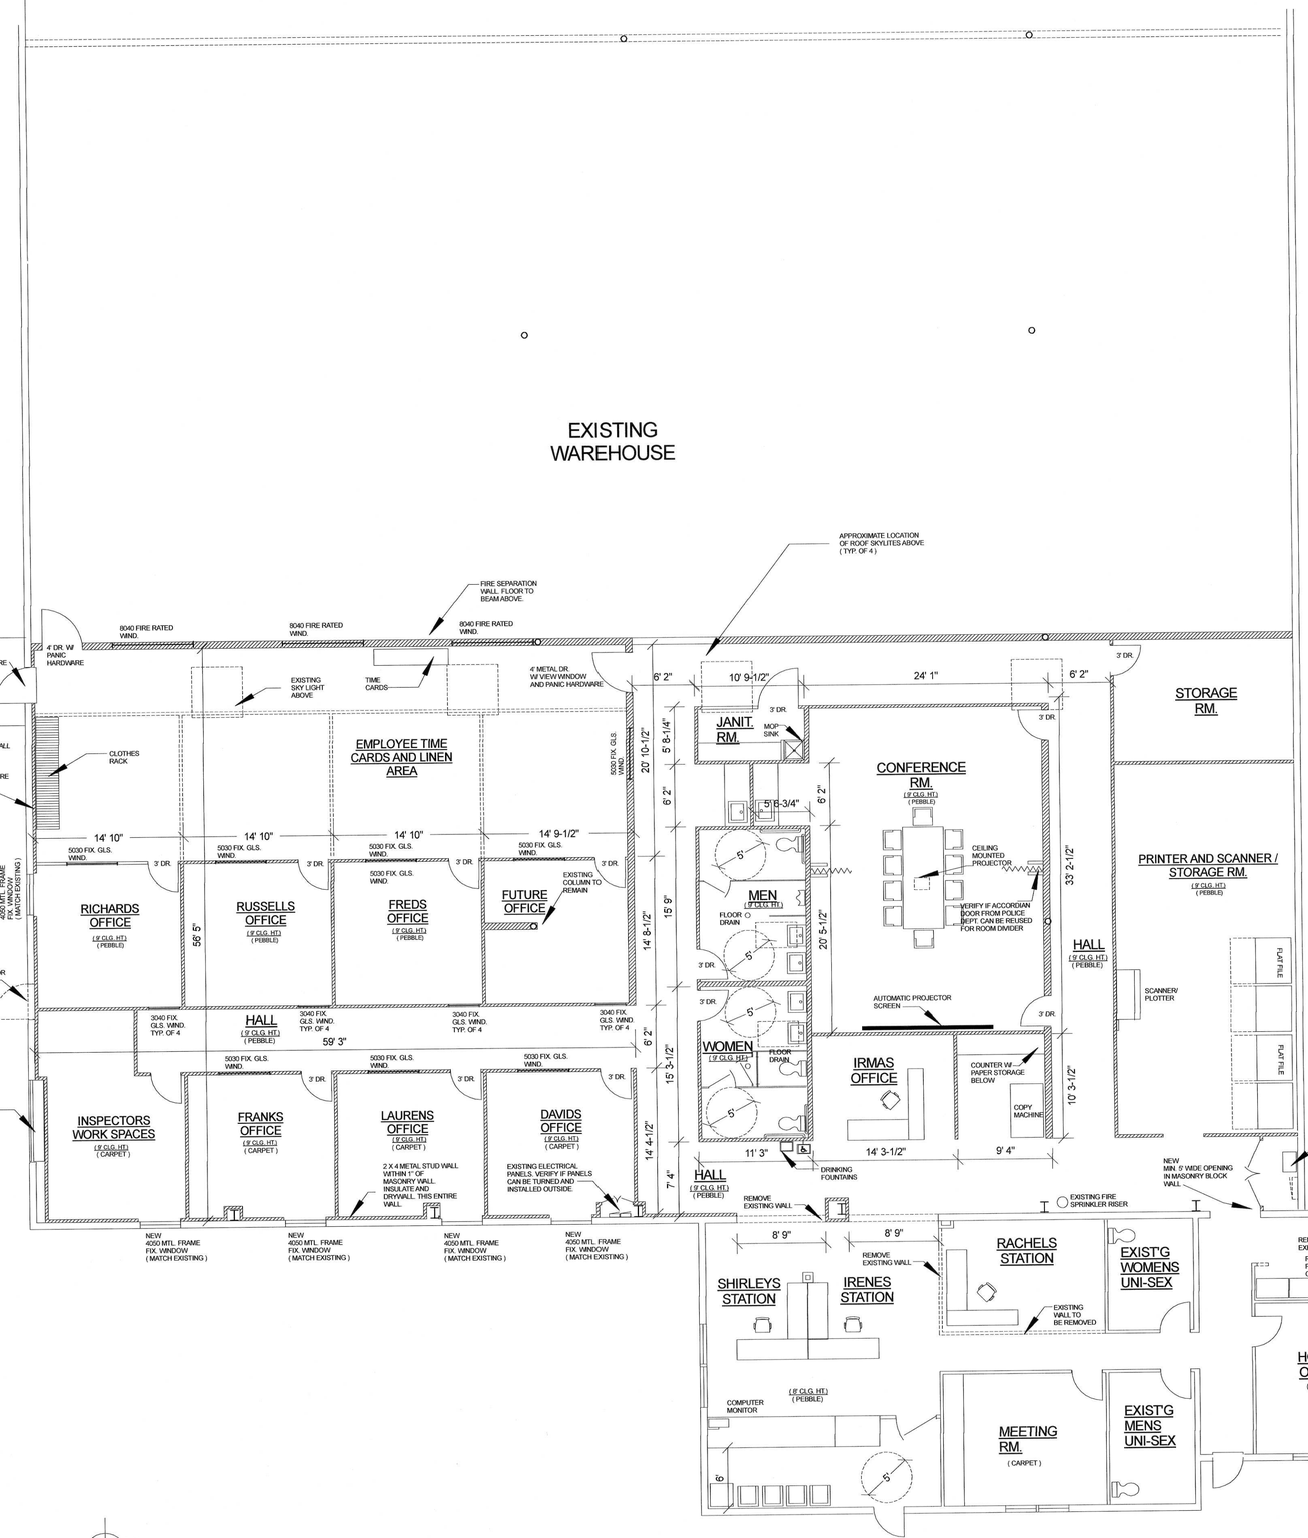


## WALL LEGEND

- NEW 2 X 4 X 9' METAL STUD WALL
- EXISTING WALL TO REMAIN
- WALL TO BE REMOVED
- FUTURE WALL

NORTH

10' 0"

# FLOOR PLAN

SCALE : 1/8" =1'-0"

DATE: 3-12-10
REV: 4-11-10, 2-26-2012
2-28-2012, 3-7-2012, 3-13-2012
3-16-2012

# PROJECT: CITY OF LEMOORE
# CMC REMODEL AND ADDITION