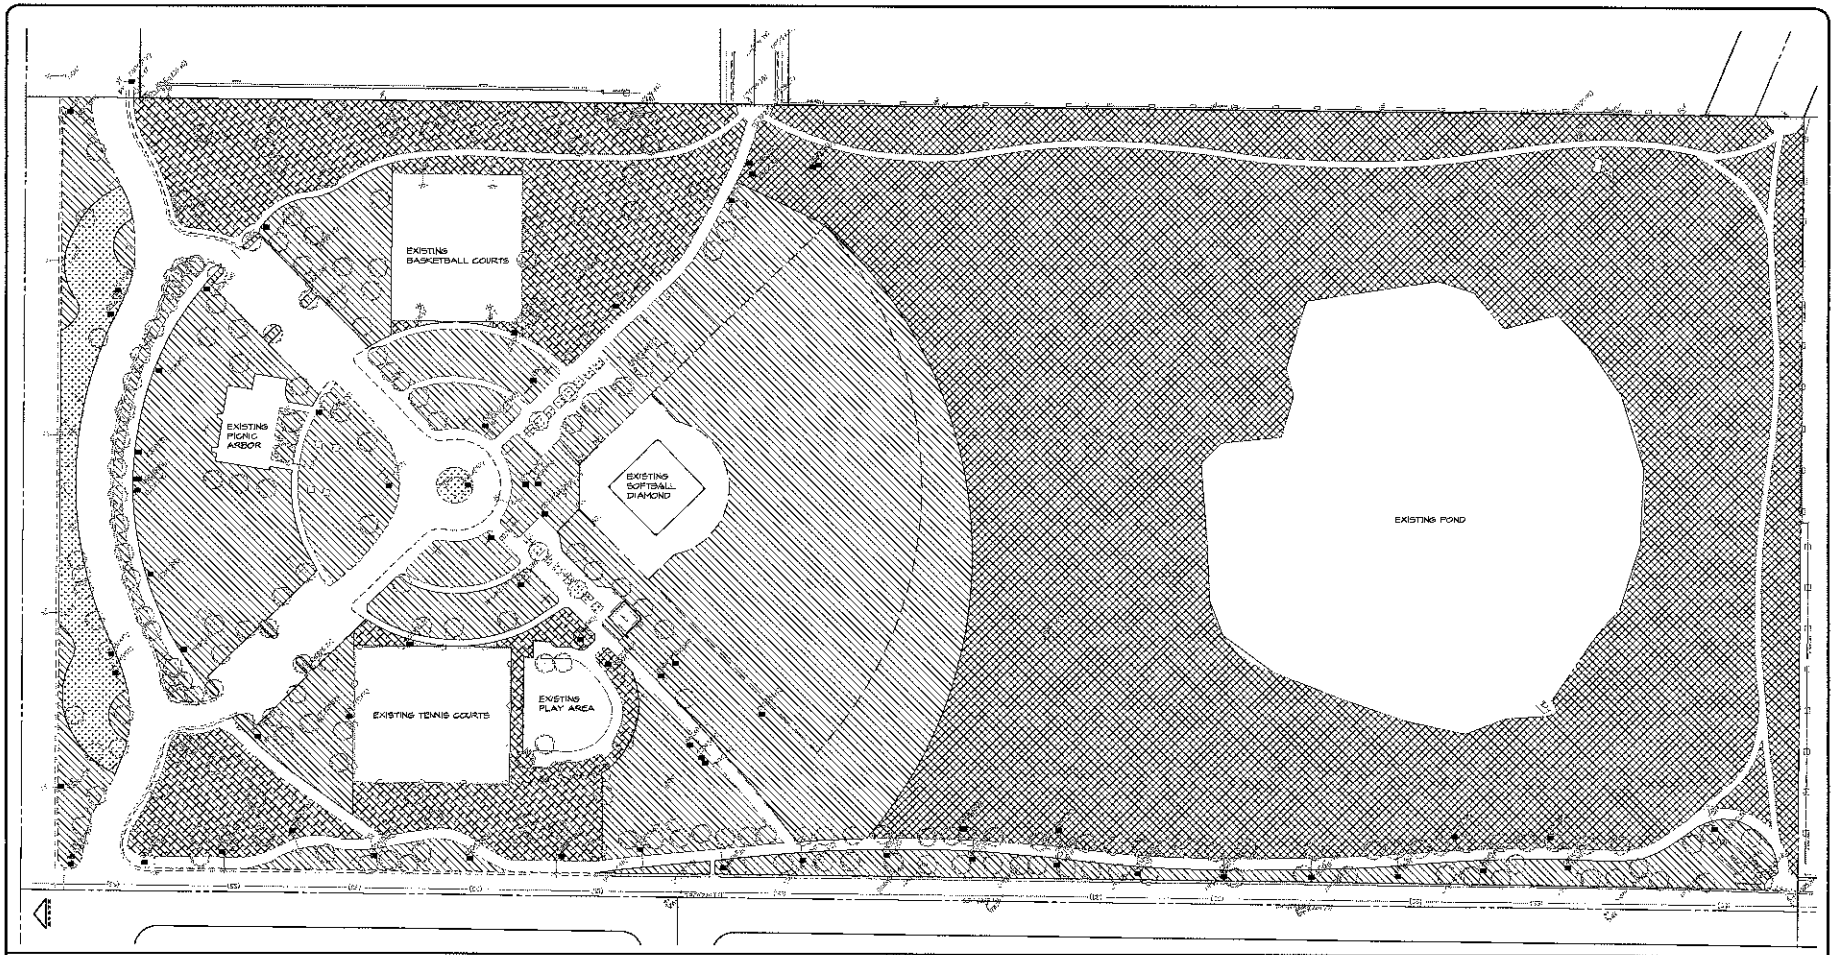

SCOPE DIAGRAM

EXISTING IRRIGATION TO REMAIN, PROTECT DURING UPGRADE OF NEW VALVES AND TWO-WIRE SYSTEM. EXISTING TURF TO REMAIN. LEVEL TRENCHES AND RESEED UPON COMPLETION. BASE BID

EXISTING IRRIGATION TO REMAIN, PROTECT DURING UPGRADE OF NEW VALVES AND TWO-WIRE SYSTEM. EXISTING PLANTING TO REMAIN PROTECT DURING NEW WORK. LEVEL TRENCHES. BASE BID.

NEW IRRIGATION SYSTEM. PROTECT EXISTING MAIN LINES AND WIRING CONDUITS DURING INSTALLATION OF THE NEW SYSTEM. SEE SHEET L-2. ALTERNATE BID ONE.

THIS AREA IS NOT A PART OF THIS CONTRACT. NO NEW WORK. PROTECT DURING CONSTRUCTION AND REPAIR ANY DAMAGE THAT MIGHT OCCUR DURING CONSTRUCTION.

LEGEND

DATE	BY	DESCRIPTION

REGISTERED PROFESSIONAL ENGINEER
Richard T. Harris
No. 34357
Civil
STATE OF CALIFORNIA

PREPARED BY:
Quad Knopf
5110 W. CYPRESS AVE.
P.O. BOX 569
VISALIA, CA 93279
TEL: (559) 733-0440
FAX: (559) 733-7821
WWW.QUADKNOPF.COM
COPYRIGHT BY QUAD KNOPF, INC. UNLIMITED USE GRANTED
DRAWN BY:
CHECKED BY:

HERITAGE PARK
LANDSCAPE & IRRIGATION REMODEL
For The
CITY OF LEMOORE
SCOPE DIAGRAM

PLOT DATE:	3-15-13
JOB NO.:	L110002.04
FILE NAME:	L110002-04-L5.DWG
SCALE:	1"=50'-0"
SHEET NO.:	L5-1