FIGURE 5: CURRENTLY PROPOSED STREET IMPROVEMENTS

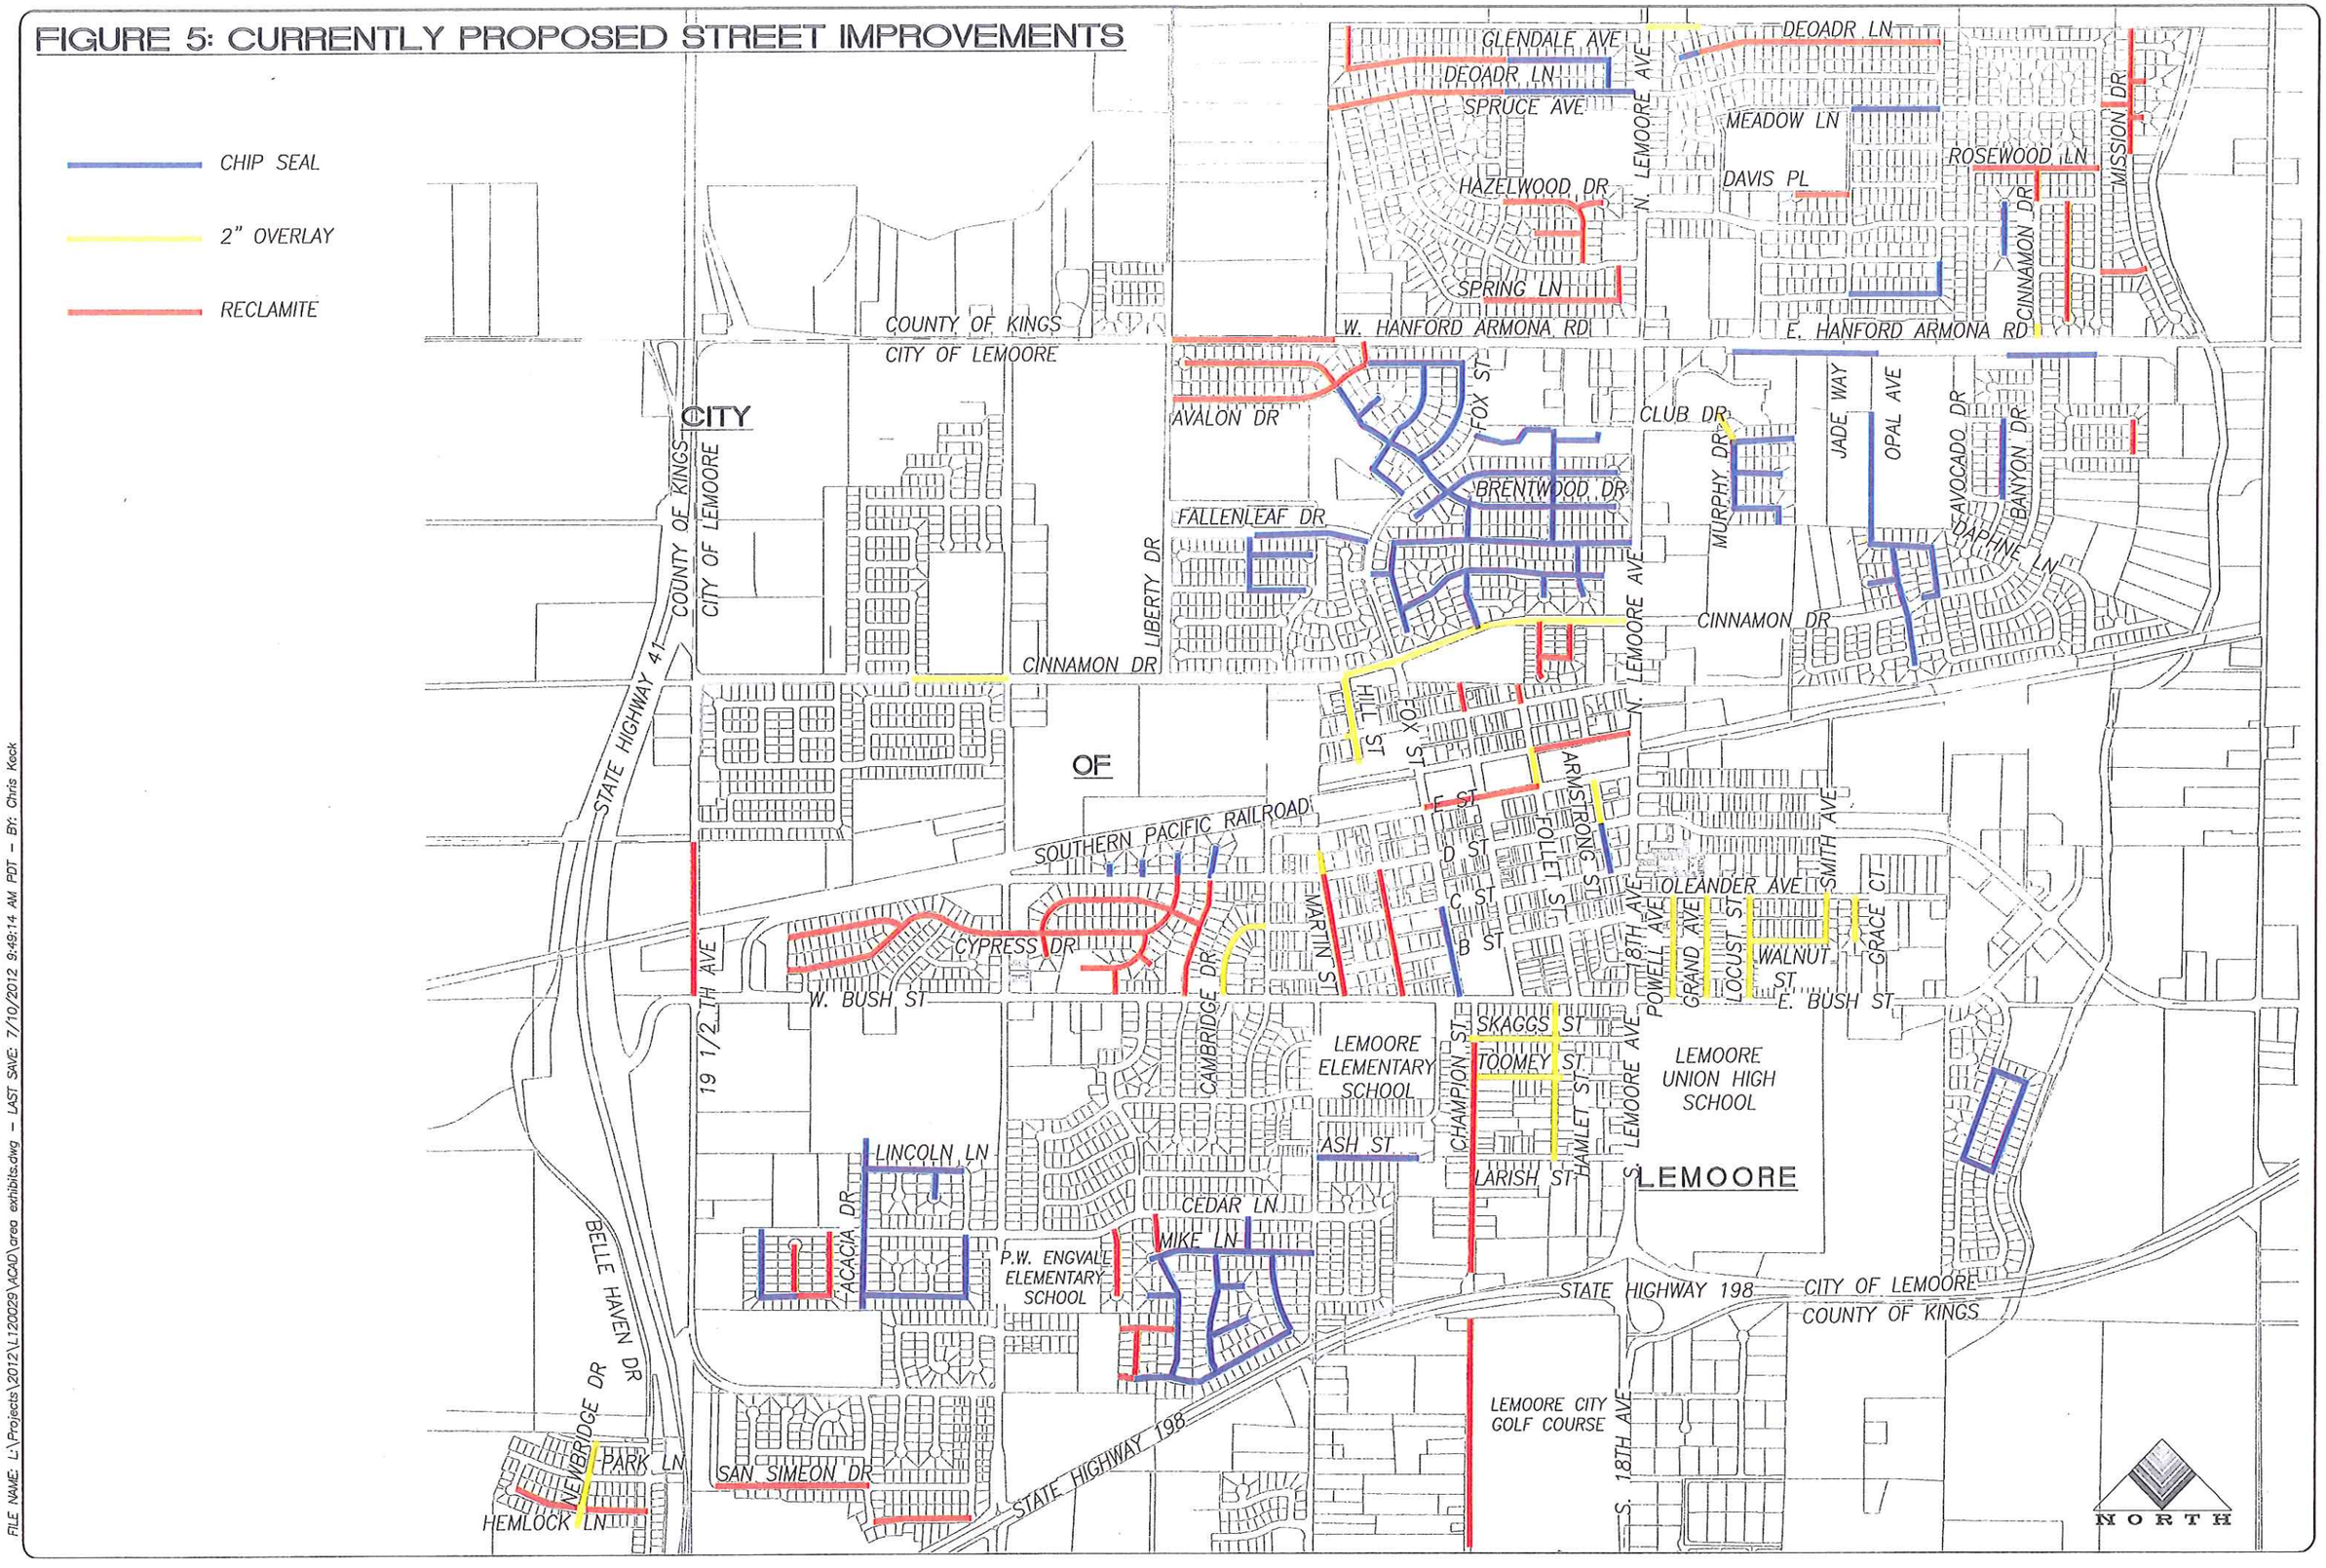

FILE NAME: L:\Projects\2012\L120029\ACAD\area exhibits.dwg – LAST SAVE: 7/10/2012 9:49:14 AM PDT – BY: Chris Keck