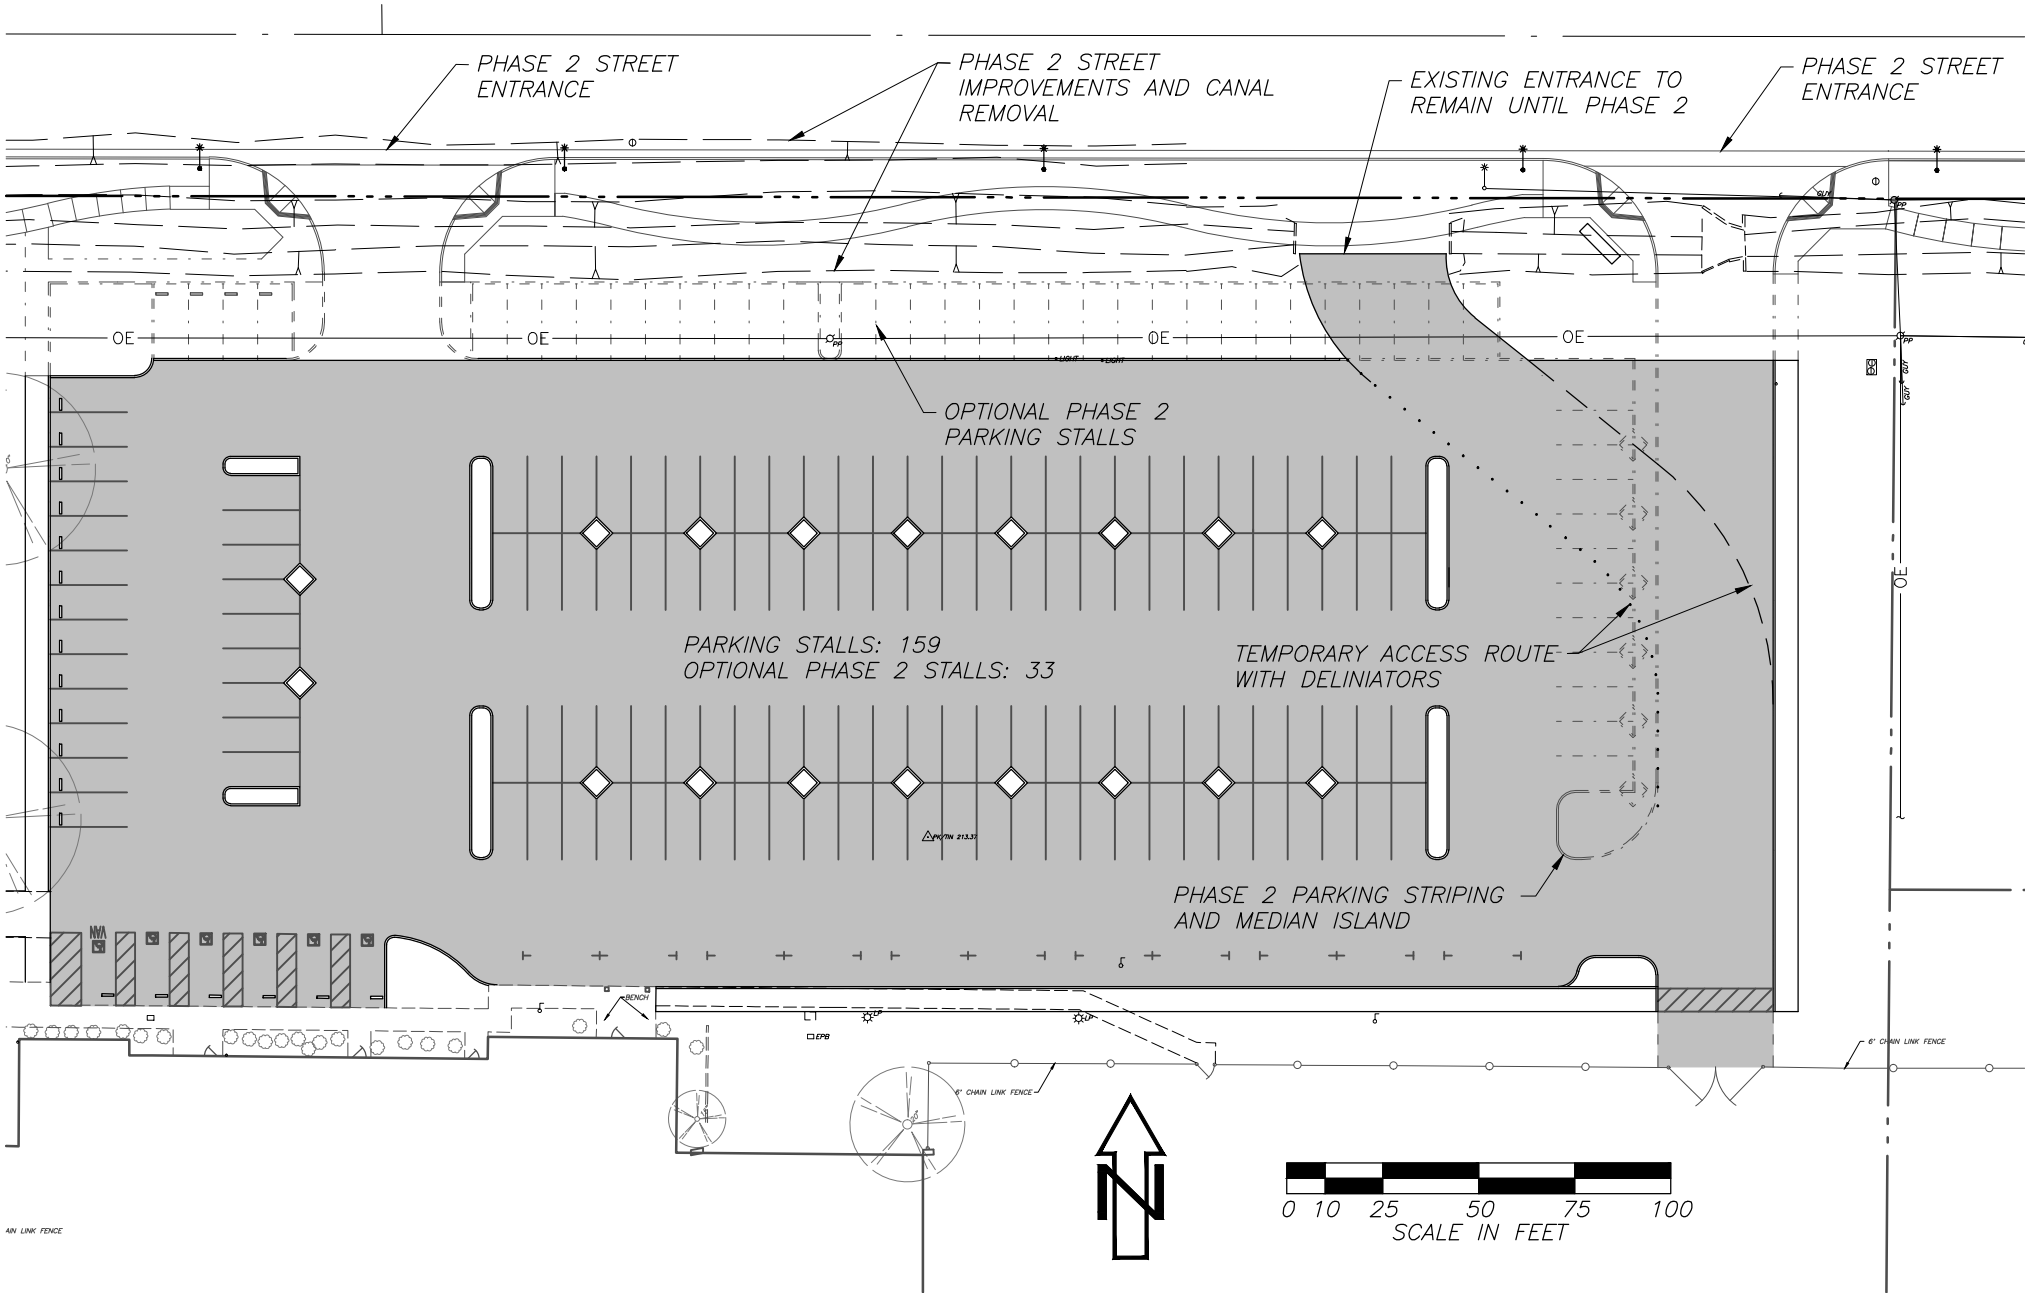
PHASE 2 STREET ENTRANCE
PHASE 2 STREET IMPROVEMENTS AND CANAL REMOVAL
EXISTING ENTRANCE TO REMAIN UNTIL PHASE 2
PHASE 2 STREET ENTRANCE
OPTIONAL PHASE 2 PARKING STALLS
PARKING STALLS: 159
OPTIONAL PHASE 2 STALLS: 33
TEMPORARY ACCESS ROUTE WITH DELINIATORS
PHASE 2 PARKING STRIPING AND MEDIAN ISLAND
6' CHAIN LINK FENCE
0 10 25 50 75 100
SCALE IN FEET