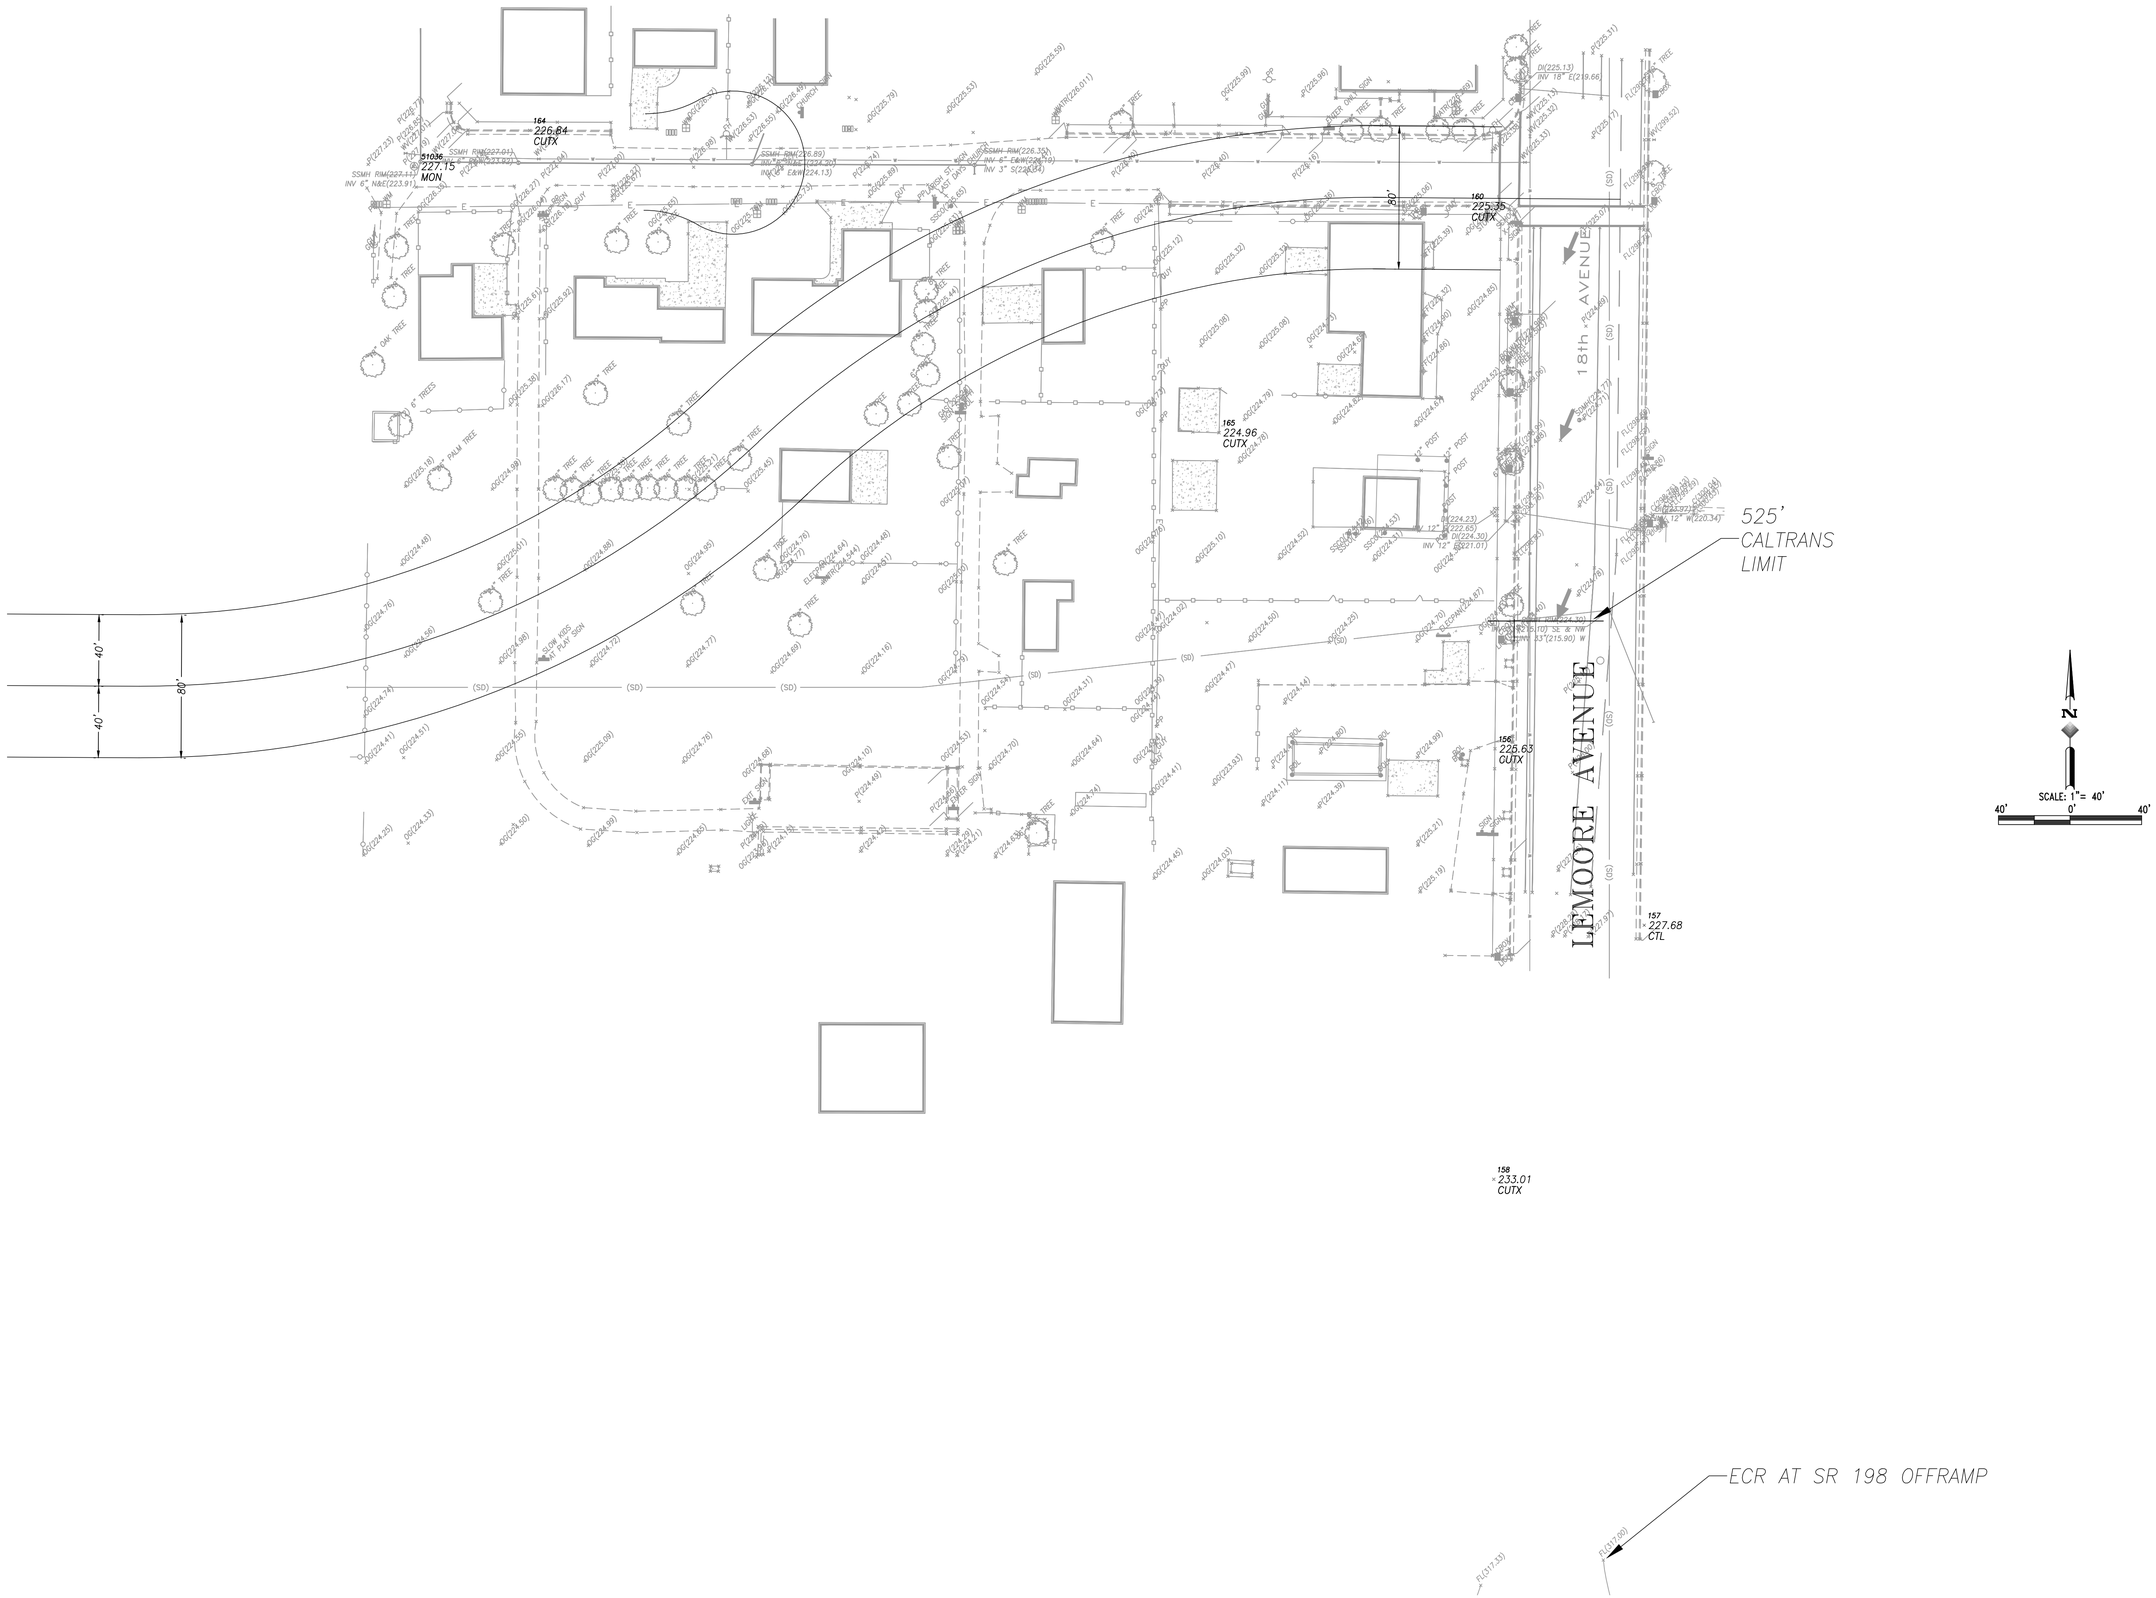

FILE NAME: L:\Projects\2012\L120032\ACAD\Exhibits\L120032-AerialDTJ edits.dwg – LAST SAVE: 11/11/2013 11:32:36 AM PDT – BY: David Jacobs

REVISIONS		
DATE	BY	DESCRIPTION

PROGRESS SET
NOT FOR CONSTRUCTION

DATE

DAVID T. JACOBS
PROJECT ENGINEER

R.C.E. 48339

PREPARED BY:

Quad Knopf

5110 W. CYPRESS AVE.
P.O. BOX 3699
VISALIA, CA 93278
TEL: (559) 733-0440
FAX: (559) 733-7821
WWW.QUADKNOPF.COM

© COPYRIGHT BY QUAD KNOPF, INC. UNAUTHORIZED USE PROHIBITED.

DRAWN BY: KGS

CHECKED BY: D. JACOBS

IMPROVEMENT PLAN FOR:

CITY OF LEMOORE

711 W. CINNAMON DRIVE
LEMOORE, CA 93245
(559) 924-6735

CEDAR AVENUE COMPLETION PROJECT
LAYOUT SHEET - OPTION 3S

PLOT DATE: Nov-12-2013 07:14AM

JOB NO.: L120032

FILE NAME: L120032-AerialDTJ edits.dwg

SCALE: 1"=40'

SHEET NO.: 3 OF 3