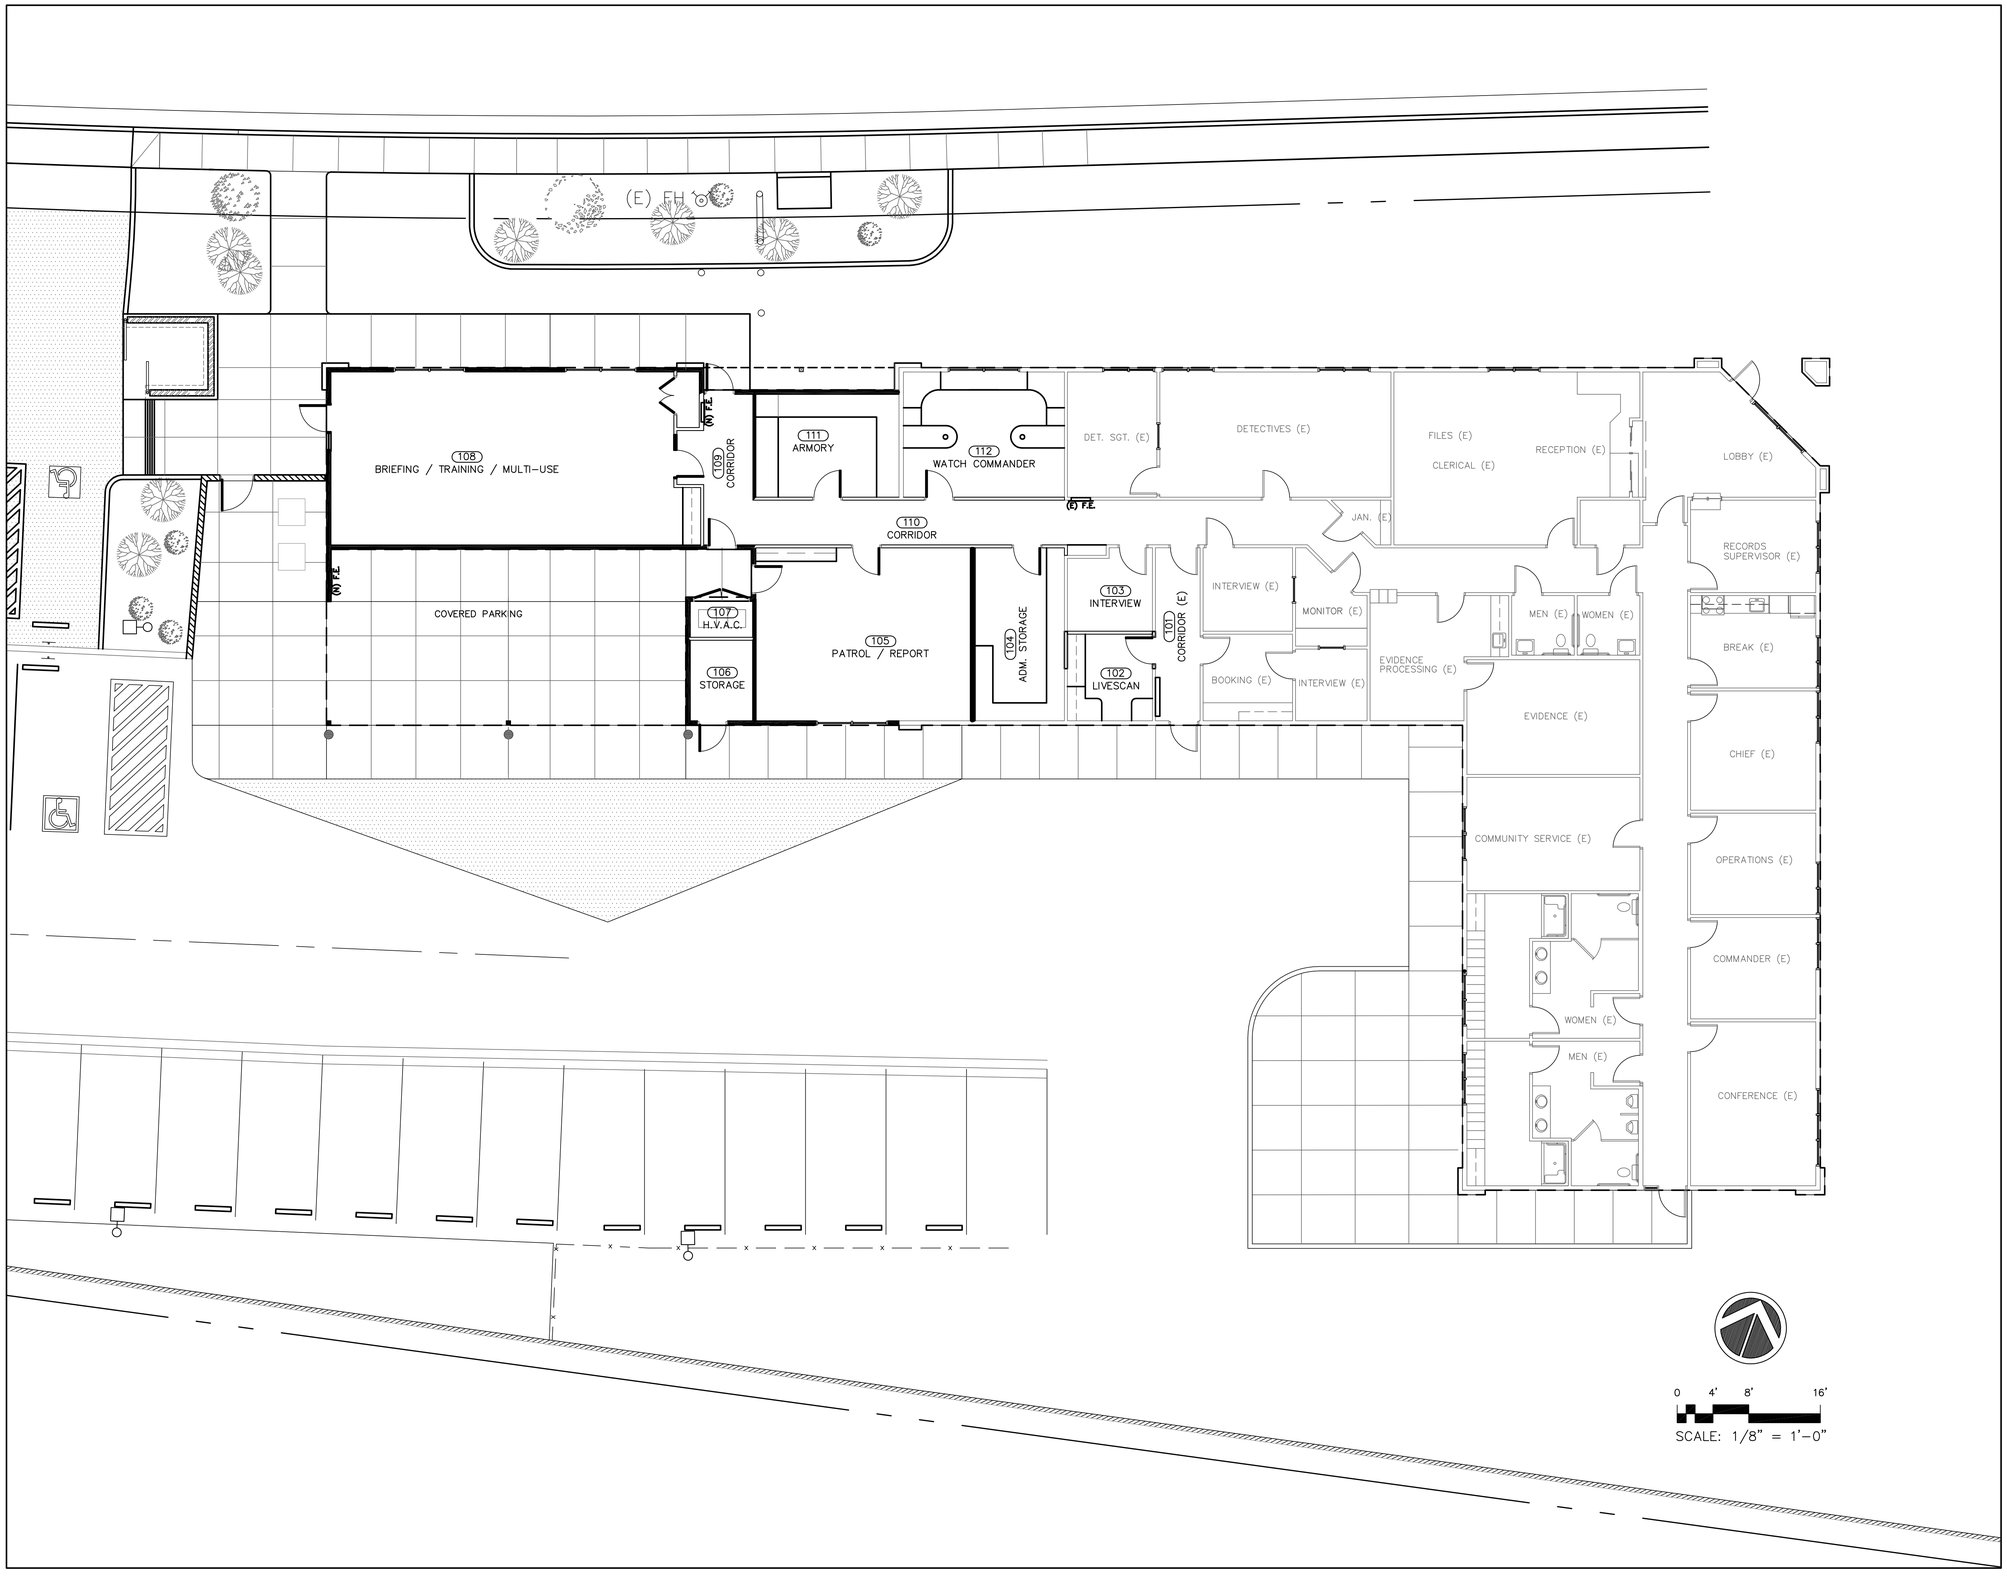

NTD ARCHITECTURE

4930 West Kaweah Court, Suite 105
Visalia, California 93277
559/732.1803

www.ntd.com

San Diego • Los Angeles • Auburn • Visalia • Phoenix • Tucson

KEYNOTES

SEAL

AGENCY REVIEW

PROJECT

City of Lemoore

Police Station Dispatch Center

DRAWING TITLE

Existing Police Station

Floor Plan

-Existing-

NO.	DATE	ISSUE

DRAWN BY: GCS

PROJECT NO.: 2009-0189-00

CHECKED BY: GCS

© DATE: 6-22-2009

DRAWING NO.

A1.0

SHEET OF

K:\Lemoore Police Station\Acad\FLOOR PLAN.dwg 06/23/09 3:46:56pm 96 gshockency