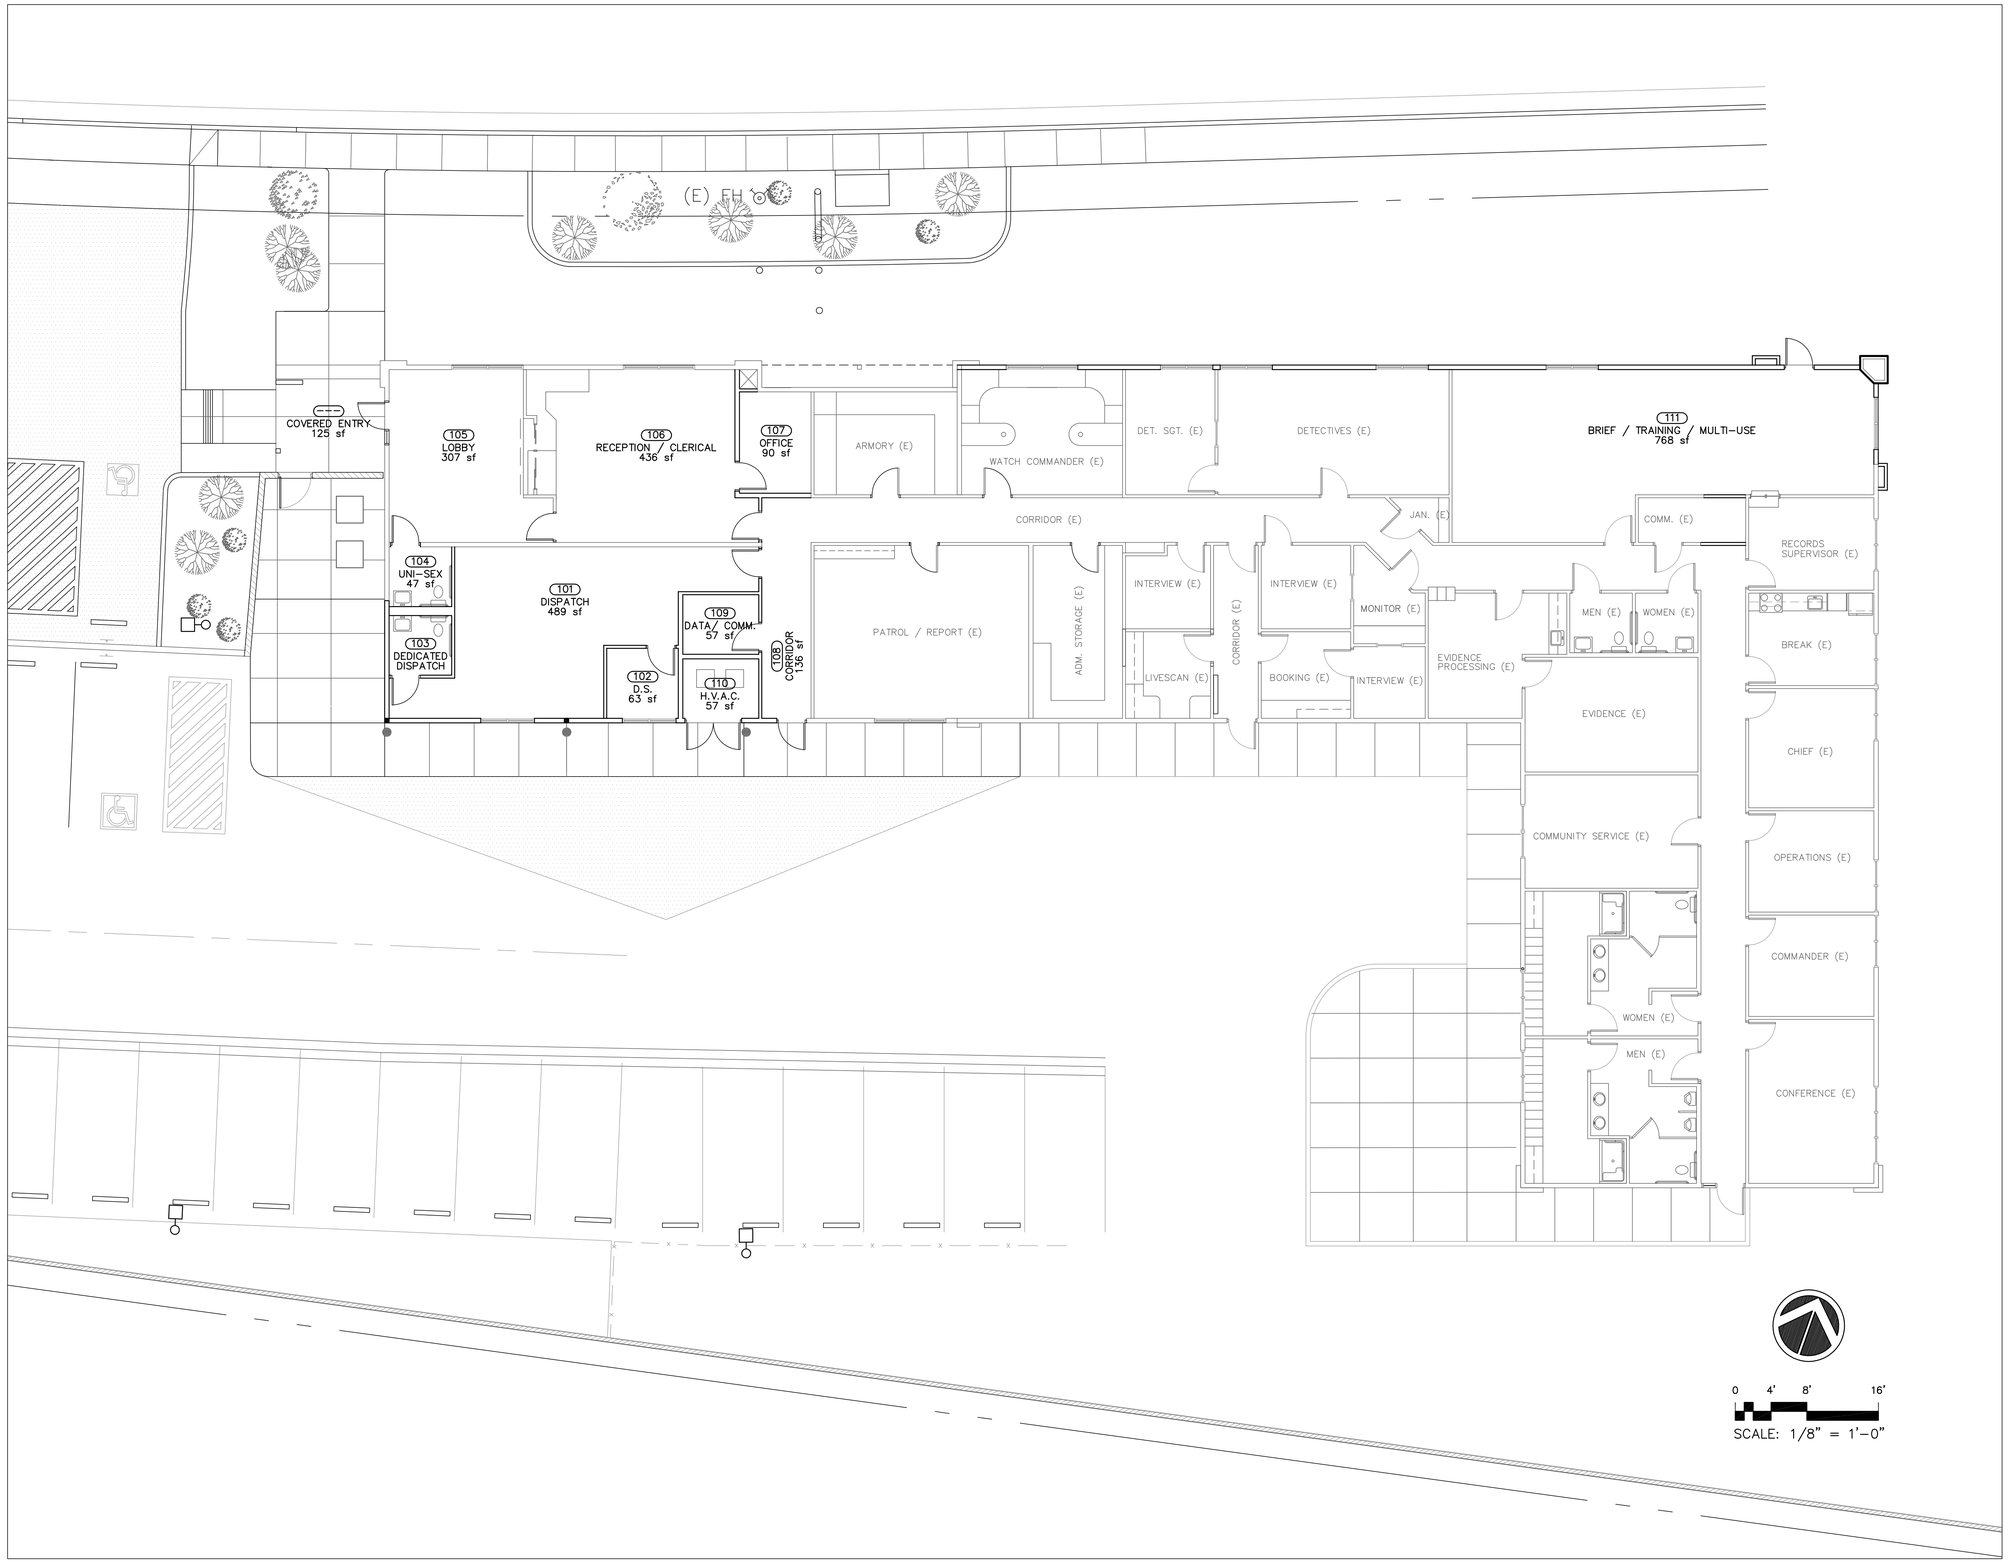


K:\Lemoore Police Station\Acad\FLOOR PLAN- FINAL PLAN.dwg 08/07/09 9:57:08am 96 gshockency


NTD ARCHITECTURE

4930 West Kaweah Court, Suite 105
Visalia, California 93277
559/732.1803

www.ntd.com

San Diego • Los Angeles • Auburn • Visalia • Phoenix • Tucson


KEYNOTES

SEAL

AGENCY REVIEW

PROJECT

City of Lemoore

**Police Station Dispatch Center**

DRAWING TITLE

Existing Police Station

**Floor Plan**

**-Final-**

| NO. | DATE | ISSUE | DRAWN BY | PROJECT NO. |
|---|---|---|---|---|
| | | | GCS | 2009-0189-00 |
| | | | CHECKED BY | © DATE |
| | | | GCS | 08-07-2009 |
| | | | DRAWING NO. | |
| | | | **A1.5** | |
| | | | SHEET | OF |