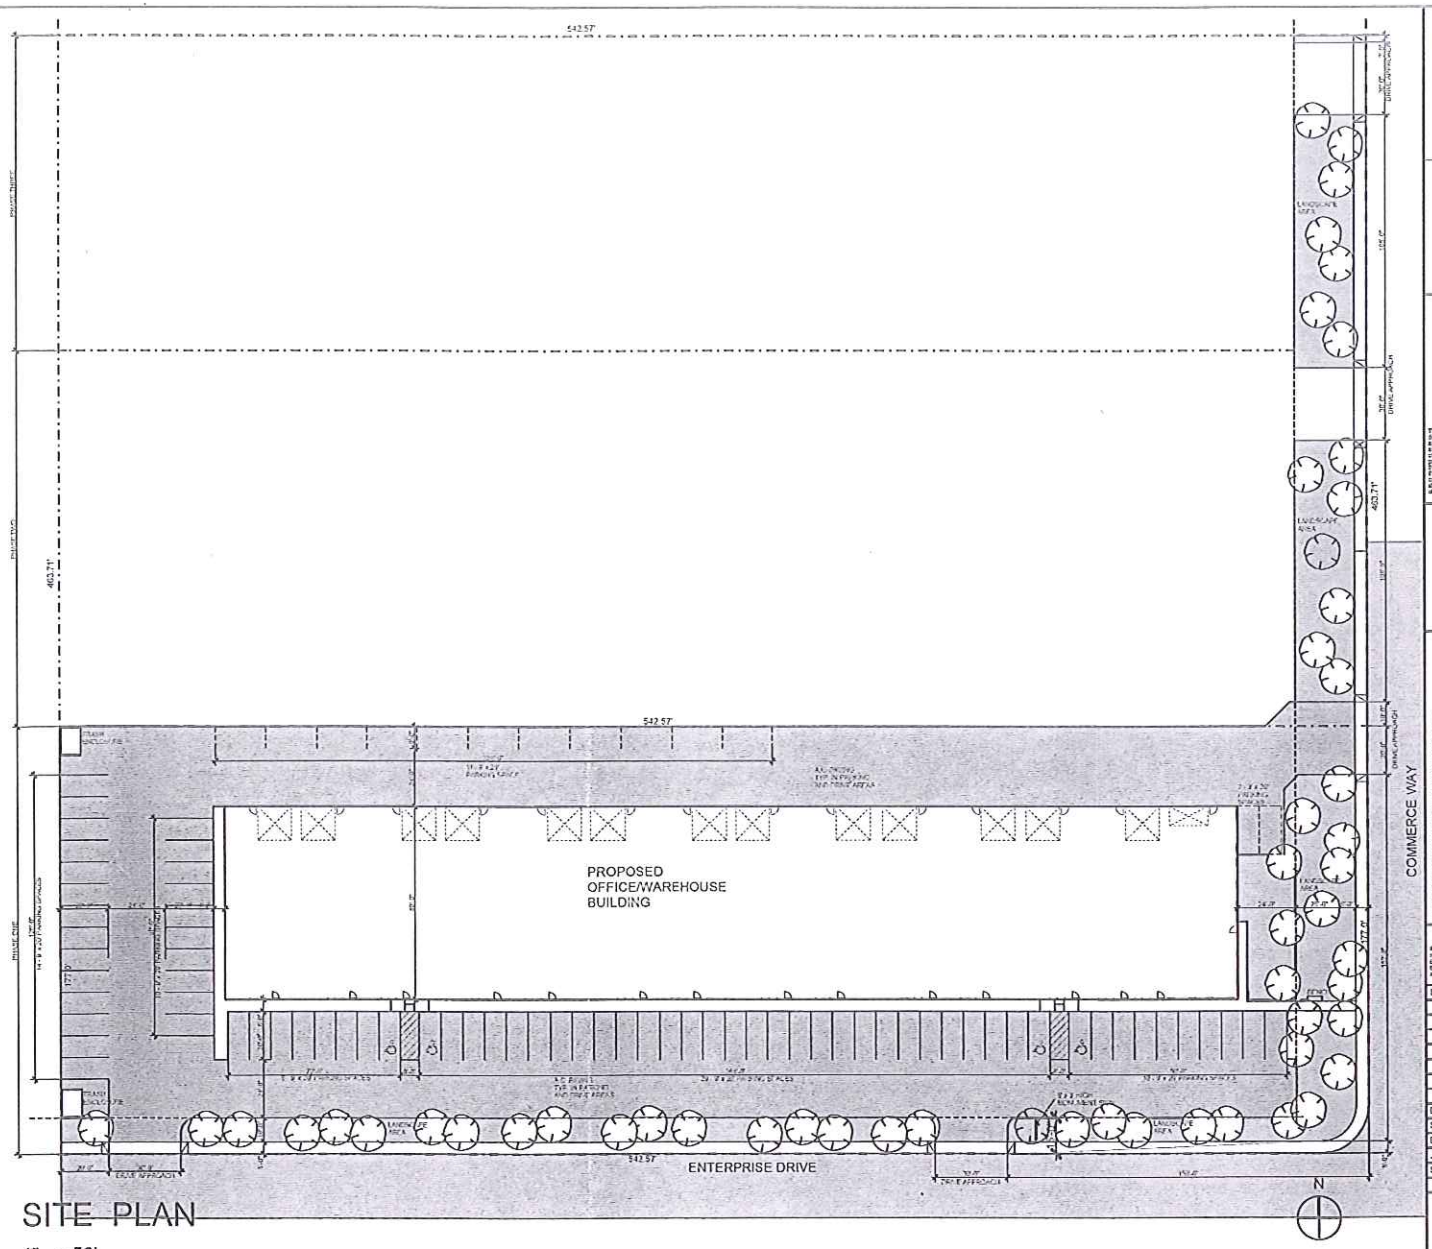

SITE PLAN

1" = 50'

JEFFREY KRAUSSE

LICENSED ARCHITECT
JEFFREY PHILIPP KRAUSSE
C-15804
EXP 3-31-15
STATE OF CALIFORNIA

PROPOSED OFFICE / WAREHOUSE

ENTERPRISE AND COMMERCE LLC
1500 ENTERPRISE DRIVE
LEMOORE, CALIFORNIA

BY	REVISIONS	DATE

Date:	9/23/2013
Scale:	AS NOTED
Drawn:	
Job:	
Sheet:	

1

Plotted On: 9/23/2013

SITE PLAN

SOUTH ELEVATION

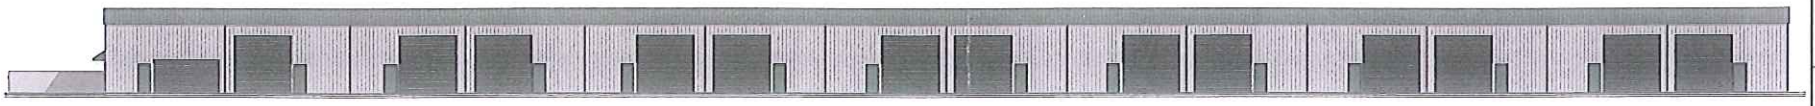

NORTH ELEVATION

EAST ELEVATION

WEST ELEVATION

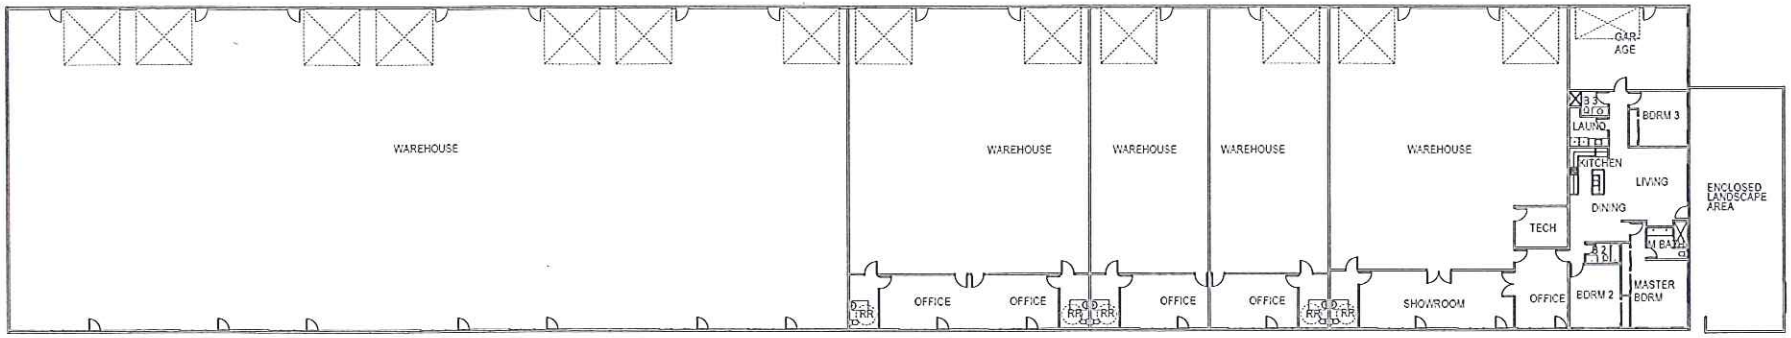

FLOOR PLAN

1" = 30'

JEFFREY KRAUSSE

Architect AIA
C-16004

(951) 727-1211
2758 Via Vista Drive
Bakersfield, CA 93305

These drawings, related specifications, ideas, designs and arrangements represented thereby are and shall remain the property of the Architect, and no part thereof shall be loaned, disclosed to others or used in connection with any work or project other than the specific project for which they have been prepared and developed without the written consent of the Architect. Visual contact with these drawings or specifications shall constitute conclusive evidence of acceptance of these restrictions.

LICENSED ARCHITECT
JEFFREY PHILIPP KRAUSSE
C-16004
EXP 3-31-15
STATE OF CALIFORNIA

PROPOSED OFFICE / WAREHOUSE

ENTERPRISE AND COMMERCE LLC
1500 ENTERPRISE DRIVE
LEMOORE, CALIFORNIA

IF THE ABOVE DIMENSION DOES NOT MEASURE ONE INCH (1") EXACTLY, THIS DRAWING WILL HAVE BEEN ENLARGED OR REDUCED AFFECTING ALL LABELED SCALES.

BY	REVISIONS	DATE

Date:	9/23/2013
Scale:	AS NOTED
Drawn:	
Job:	
Sheet:	

2

Plotted On: 9/23/2013

EXTERIOR ELEVATIONS