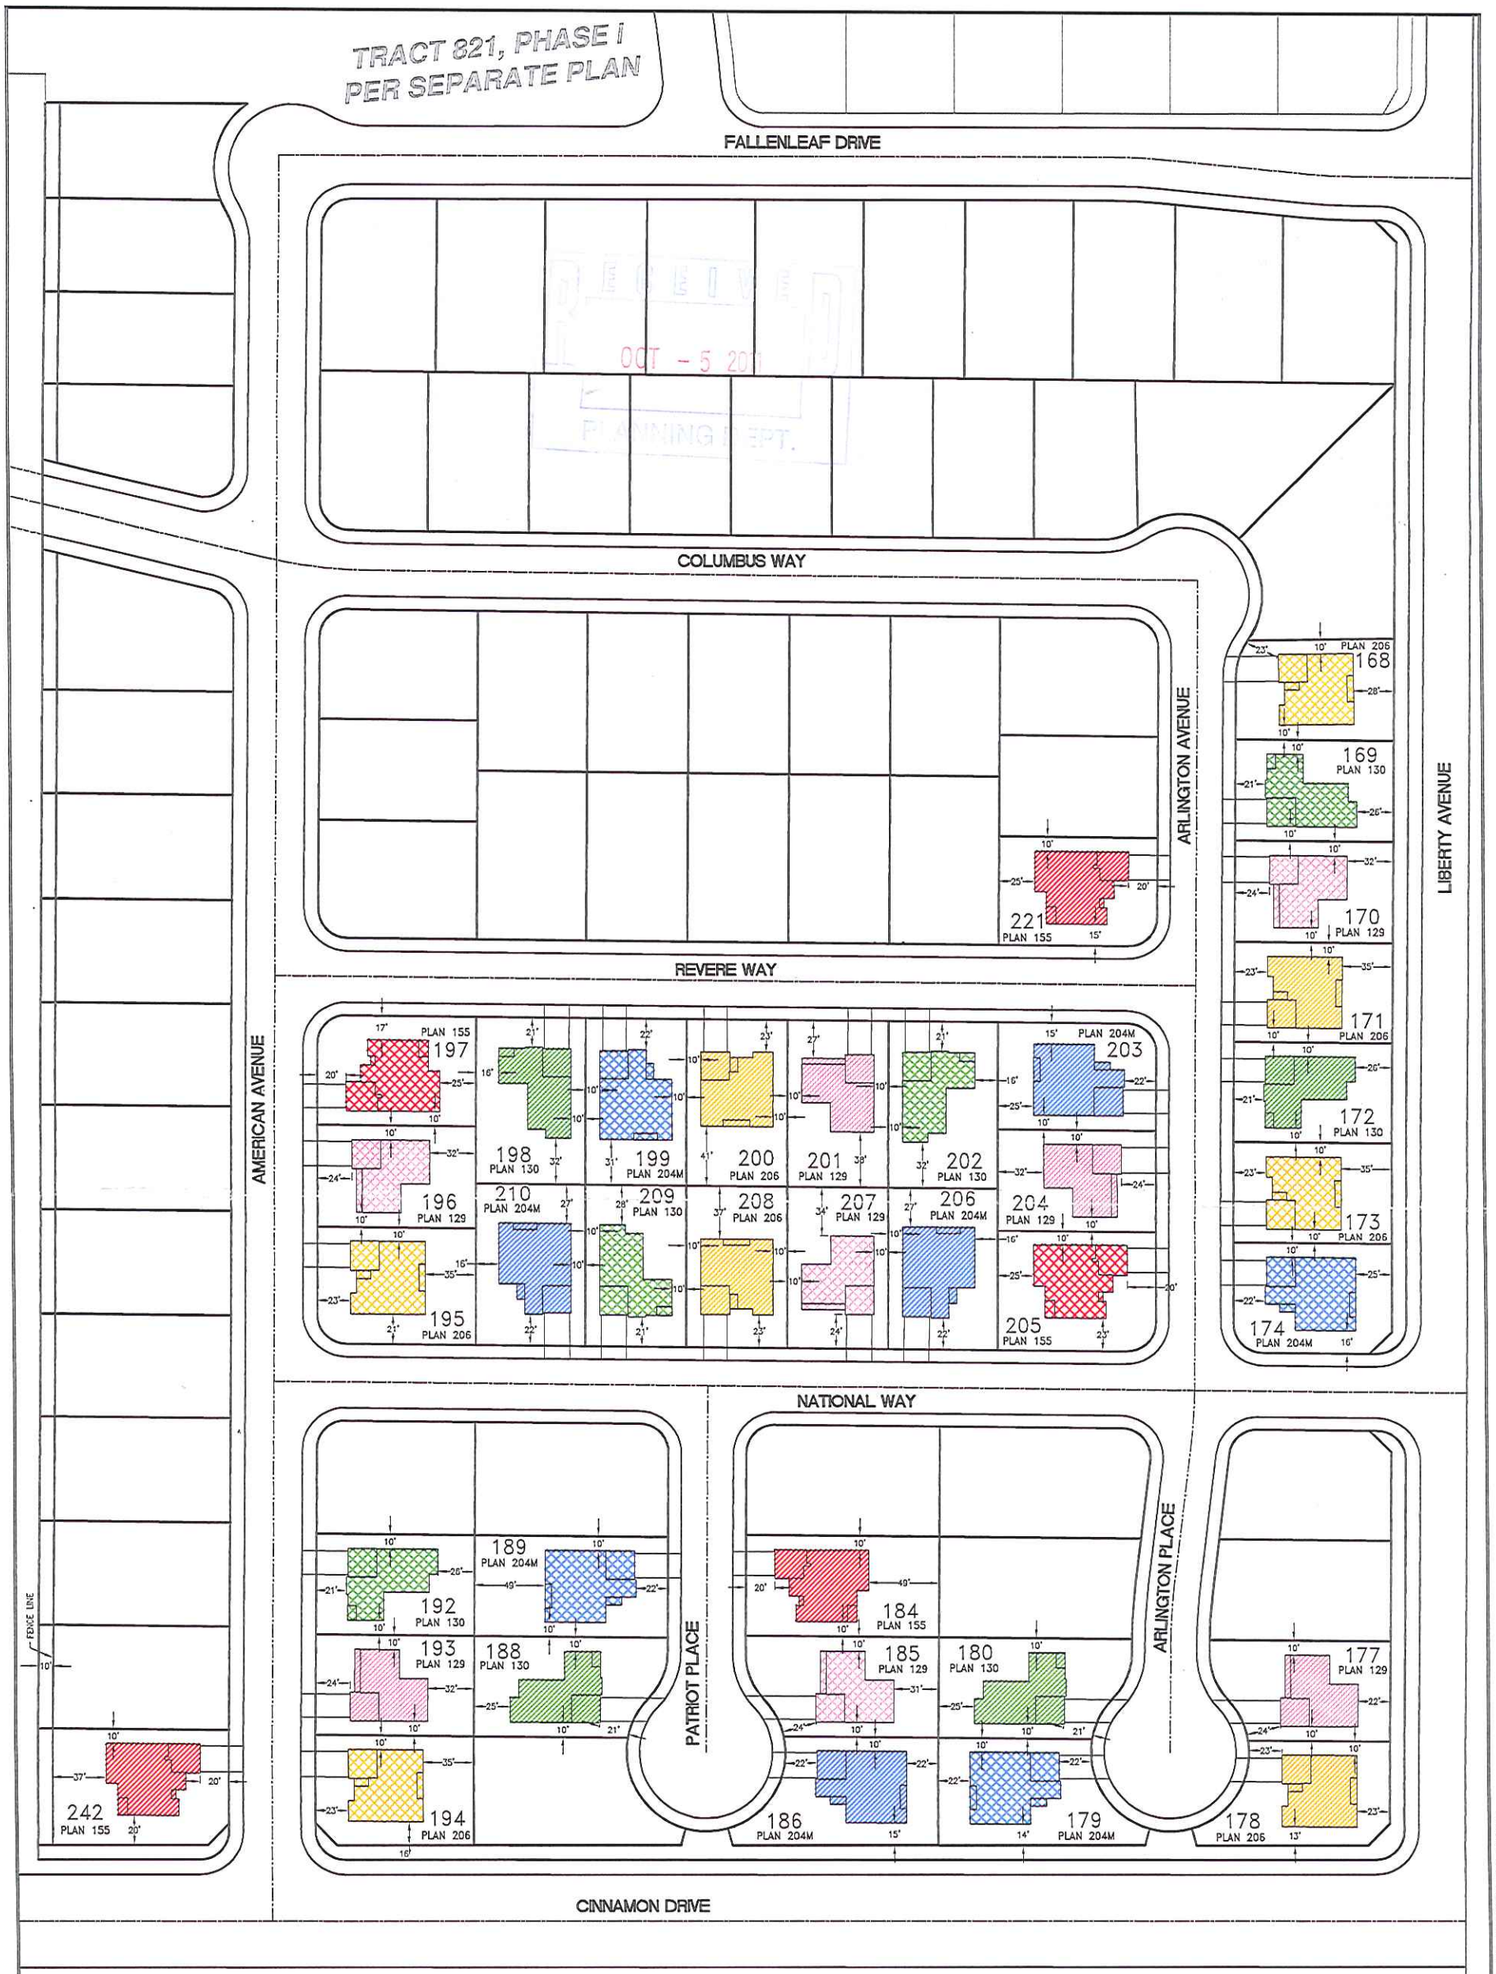

HOUSING LEGEND

- PLAN 129, ELEVATION A
- PLAN 129, ELEVATION B
- PLAN 130, ELEVATION A
- PLAN 130, ELEVATION B
- PLAN 155, ELEVATION A
- PLAN 155, ELEVATION B
- PLAN 204M, ELEVATION A
- PLAN 204M, ELEVATION B
- PLAN 206, ELEVATION A
- PLAN 206, ELEVATION B
- BUILDING PERMIT PREVIOUSLY OBTAINED

LEGEND

15' DIMENSION PERPENDICULARLY FROM HOUSE TO NEAREST PROPERTY LINE

N

SCALE IN FEET

0 25 50 100

SITE PLAN
LIBERTY II
LEMOORE, CA

REVISED: 9-26-2011

EST. 1968
PROVOST & PRITCHARD
CONSULTING GROUP
An Employee Owned Company
286 WEST CROMWELL AVENUE
FRESNO, CALIFORNIA 93711-6162
559/449-2700 FAX 559/449-2715
www.ppeng.com

9/27/2011 G:\Clients\Lennar - 1838\1838051 - Tract 821 Phase 2\dwg\Lennar Site Plan 9231.dwg -Heather

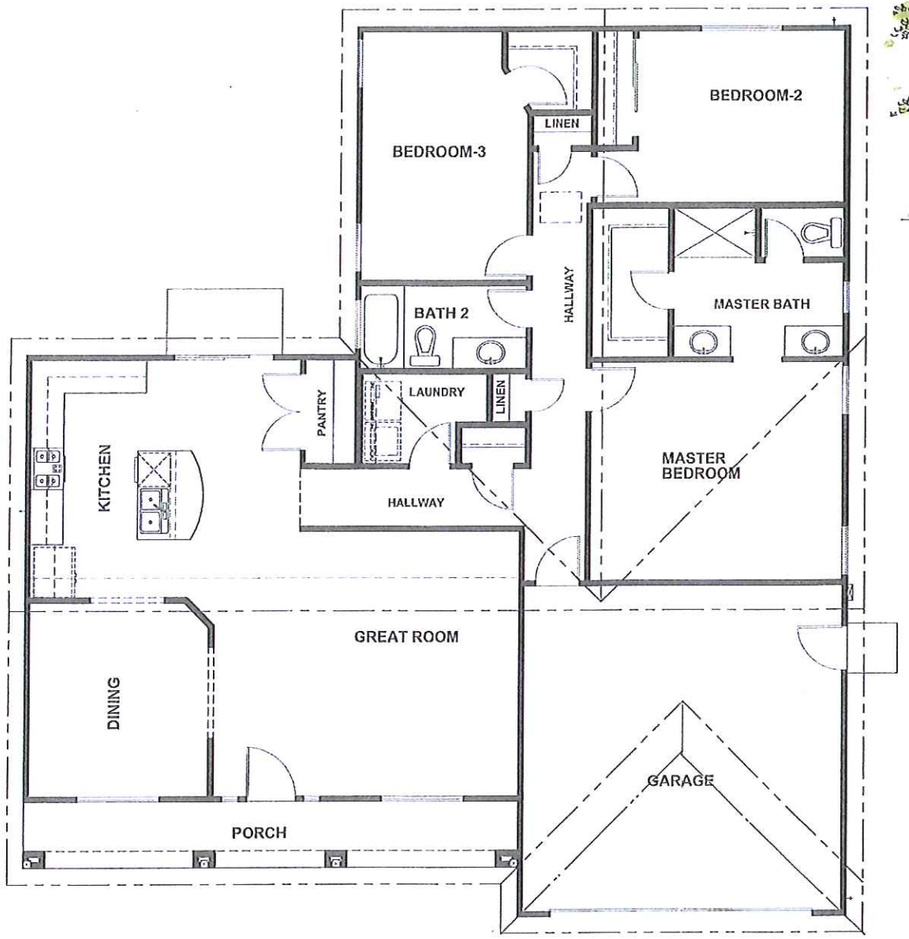

FLOOR PLAN 1694 S.F.

SCALE: 1/4" = 1'-0"

FRONT ELEVATION - A

N.T.S.

FRONT ELEVATION - B

N.T.S.

The information, arrangements and dimensions represented within these drawings are and shall remain the property of LENNAR Homes. No part shall be copied, disclosed to others, or used in connection with any project other than without consent of LENNAR Homes.

REV.	DATE
1	
2	
3	
4	
5	

SEQUOIA 1694
LEMOORE- PLAN 129

DRAWN | DATE | PROJECT 1131

LENNAR®
8080 N. PALM AVE. SUITE 110, FRESNO, CA. 93711 PHONE (559) 447-3400

PREPARED BY:
RLC DESIGN PROGRESSIONS
6222 N. FIRST ST. # 105, FRESNO CA. 93710
PHONE: (559) 435-5445

SHEET NO.

OF SHEETS

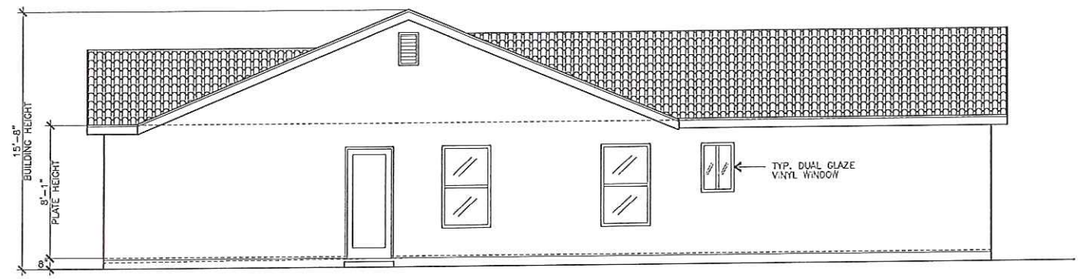

RIGHT SIDE ELEV. A

SCALE: 1/4" = 1'-0"

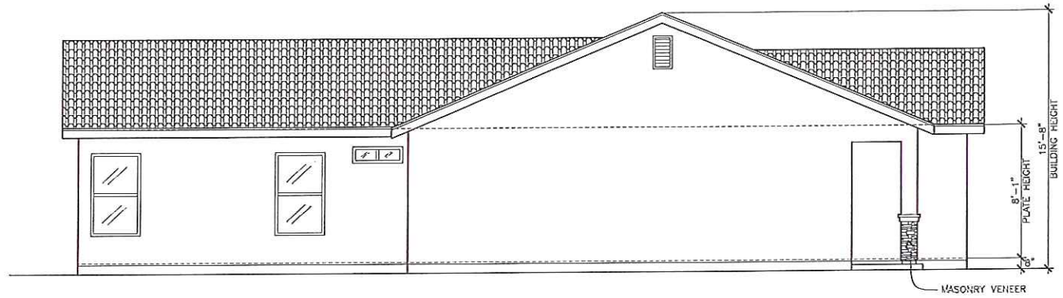

LEFT SIDE ELEV. A

SCALE: 1/4" = 1'-0"

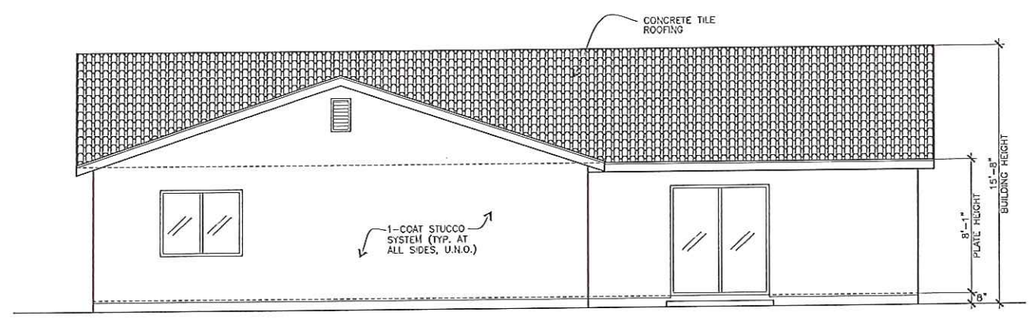

REAR ELEVATION

SCALE: 1/4" = 1'-0"

The information, arrangements and ideas represented within these drawings are and shall remain the property of LENNAR Homes. No part shall be copied, disclosed to others, or used in connection with any project without the written consent of LENNAR Homes.

REV.	DATE
1	10/25/11
2	
3	
4	
5	

SEQUOIA 1694
LEMOORE- PLAN 129

DRAWN | DATE AUG. 30, 2011 | PROJECT 1131

LENNAR®
8080 N. PALM AVE. SUITE 110, FRESNO, CA. 93711 PHONE (559) 447-3400

PREPARED BY:
RLC DESIGN PROGRESSIONS
0222 N. FIRST ST. #100, FRESNO CA. 93710
PHONE: (559) 435-5445

SHEET NO.
A-2
OF SHEETS

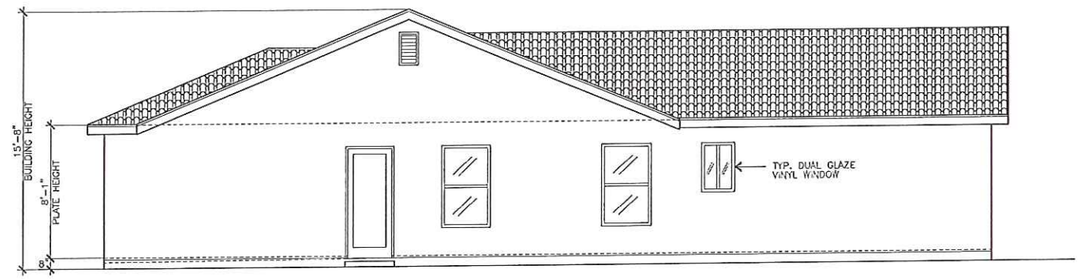

RIGHT SIDE ELEV. B

SCALE: 1/4" = 1'-0"

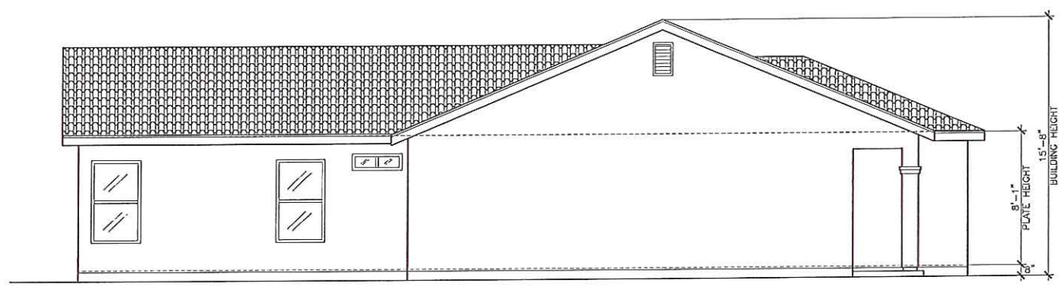

LEFT SIDE ELEV. B

SCALE: 1/4" = 1'-0"

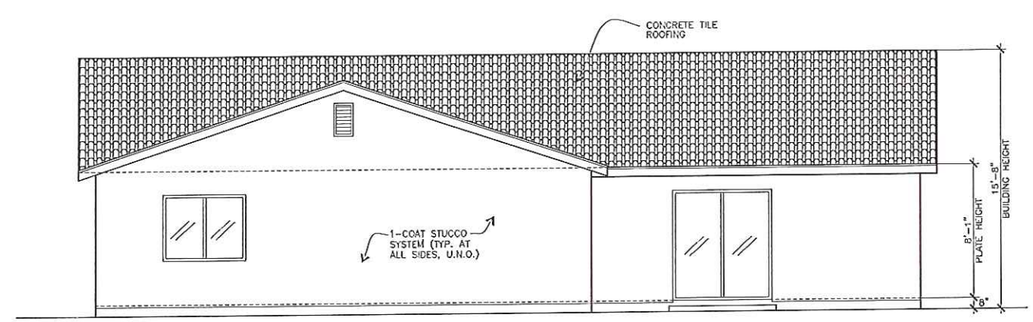

REAR ELEVATION

SCALE: 1/4" = 1'-0"

The information, arrangements and ideas represented within these drawings are and shall remain the property of LENNAR Homes. No part shall be copied, disclosed to others, or used in connection with any project without the written consent of LENNAR Homes.

REV.	DATE
1	10/25/11
2	
3	
4	
5	

SEQUOIA 1694
LEMOORE- PLAN 129

DRAWN | DATE AUG. 30, 2011 | PROJECT 1131

LENNAR®
8080 N. PALM AVE. SUITE 110, FRESNO, CA. 93711 PHONE (559) 447-3400

PREPARED BY:
RLC DESIGN PROGRESSIONS
0222 N. FIRST ST. # 108, FRESNO CA. 93710
PHONE: (559) 435-5445

SHEET NO.
A-3
OF SHEETS

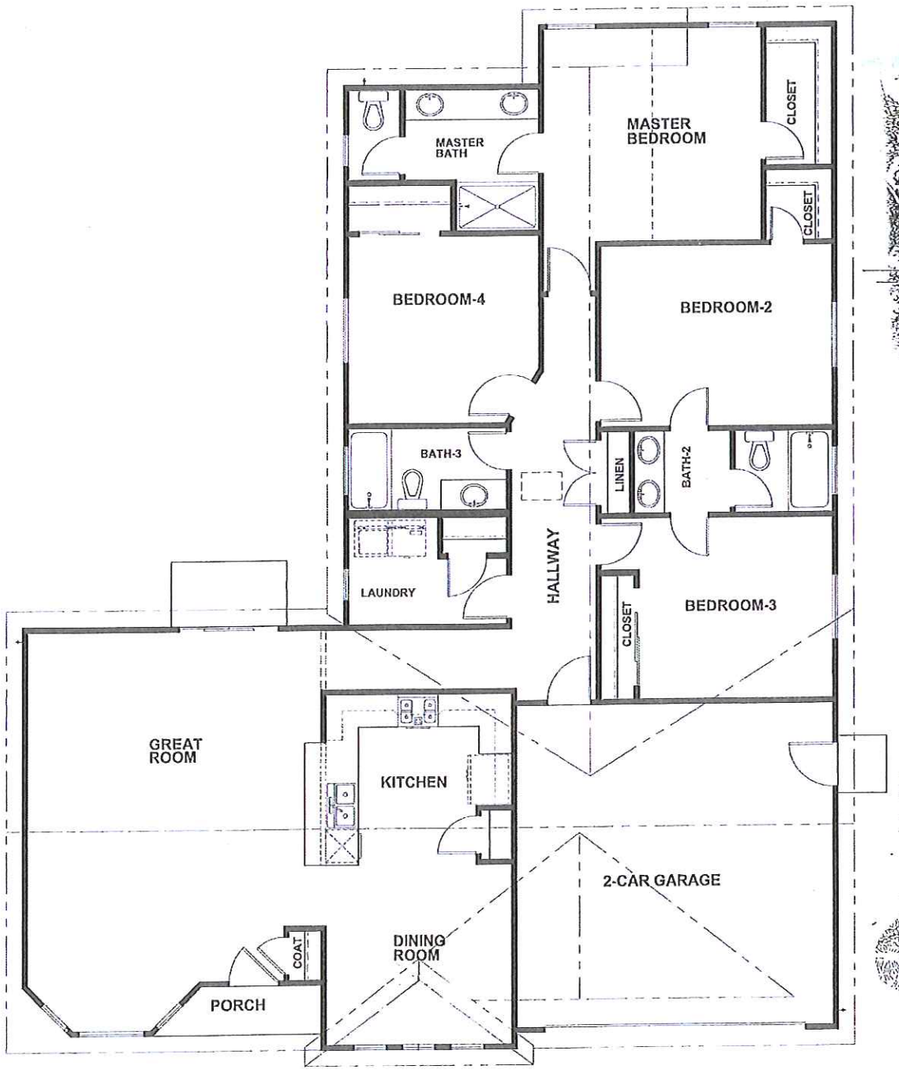

FLOOR PLAN 1905 S.F.

SCALE: 1/4" = 1'-0"

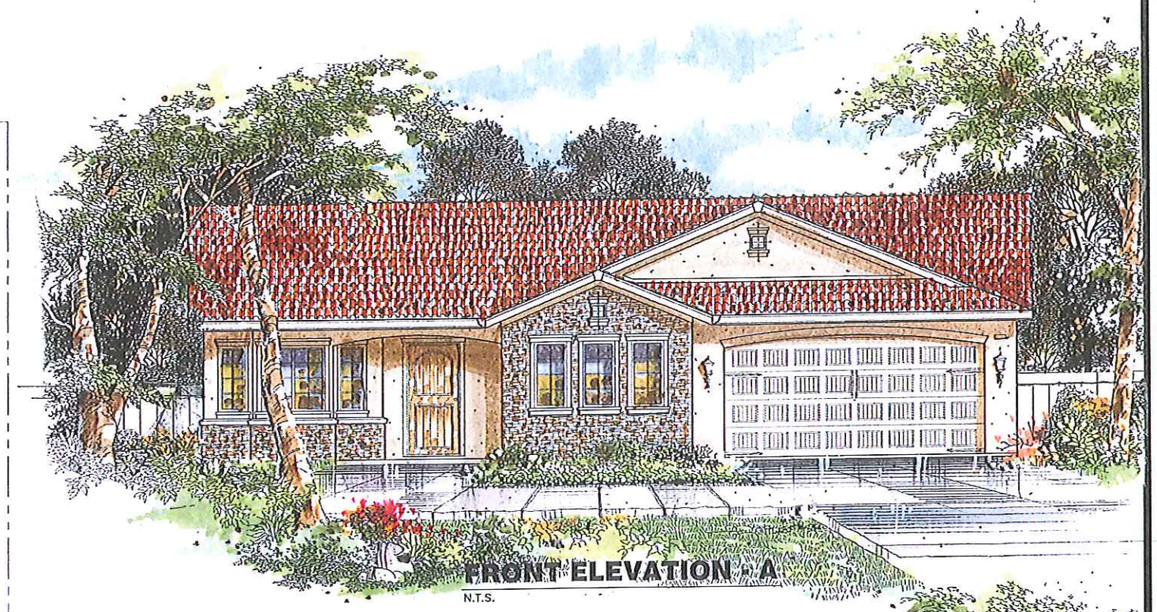

FRONT ELEVATION - A

N.T.S.

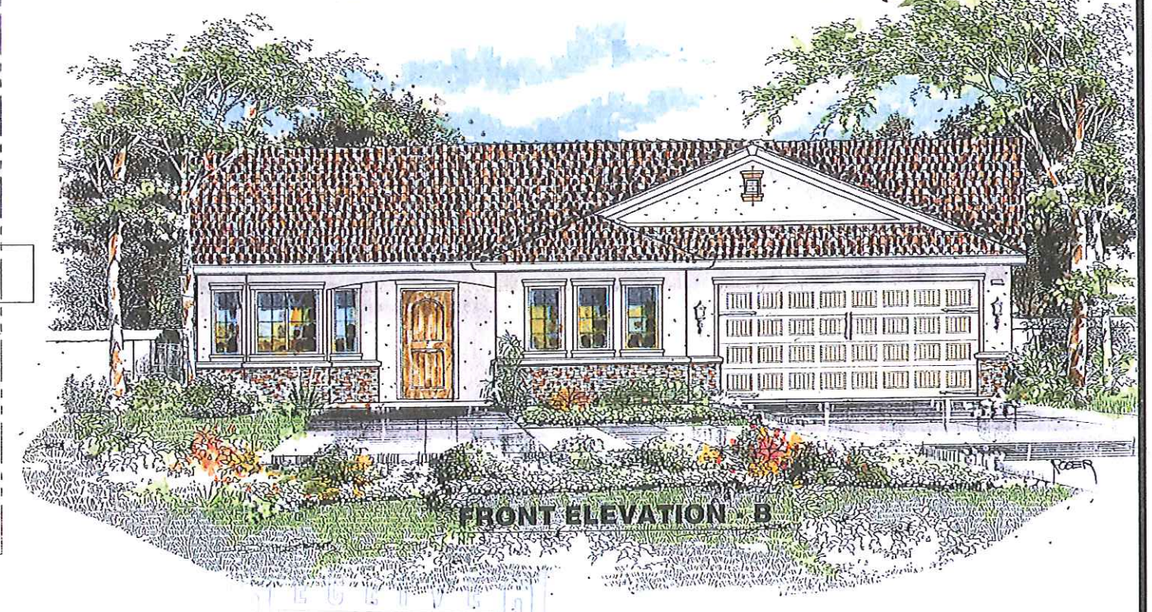

FRONT ELEVATION - B

N.T.S.

REV.	DATE
1	
2	
3	
4	
5	

The information, arrangements and dimensions represented within these drawings are and shall remain the property of LENNAR Homes. No part shall be copied, disclosed to others, or used in connection with any project other than the written consent of LENNAR Homes.

TAHOE 1905

LEMOORE- PLAN 130

DRAWN | DATE | PROJECT 1131

LENNAR®
8080 N. PALM AVE. SUITE 110, FRESNO, CA. 93711 PHONE (559) 447-3400

PREPARED BY:
RLC DESIGN PROGRESSIONS
6220 N. FIRST ST. # 100, FRESNO CA. 93710
PHONE (559) 439-4445

SHEET NO.

OF SHEETS

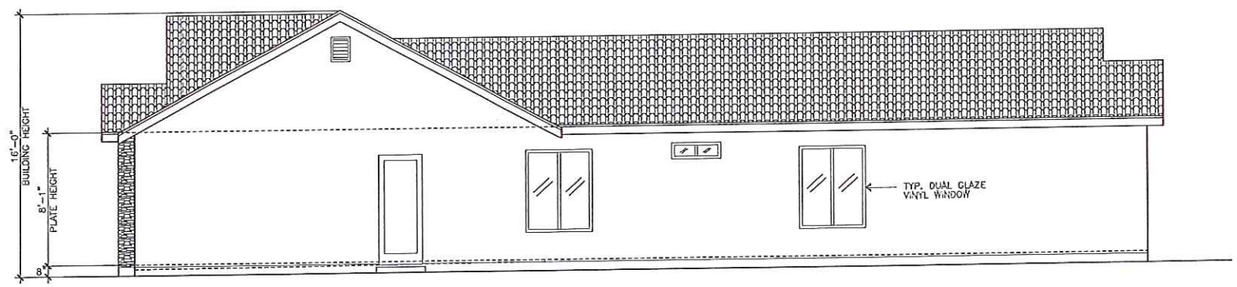

RIGHT SIDE ELEV. A

SCALE: 1/4" = 1'-0"

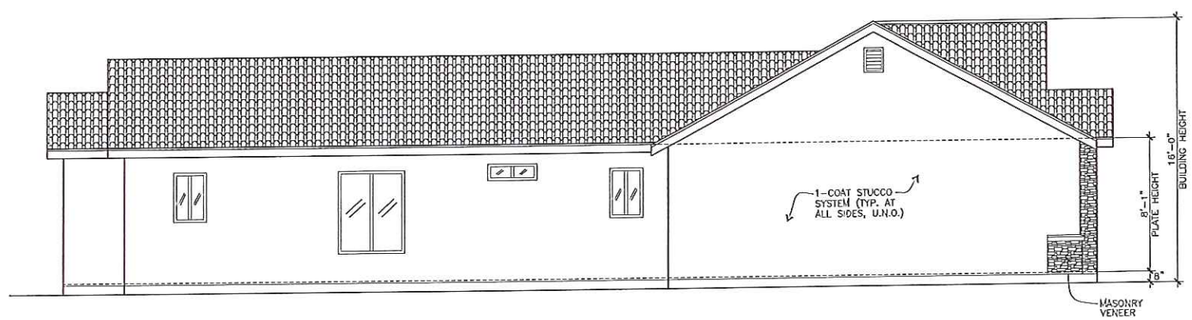

LEFT SIDE ELEV. A

SCALE: 1/4" = 1'-0"

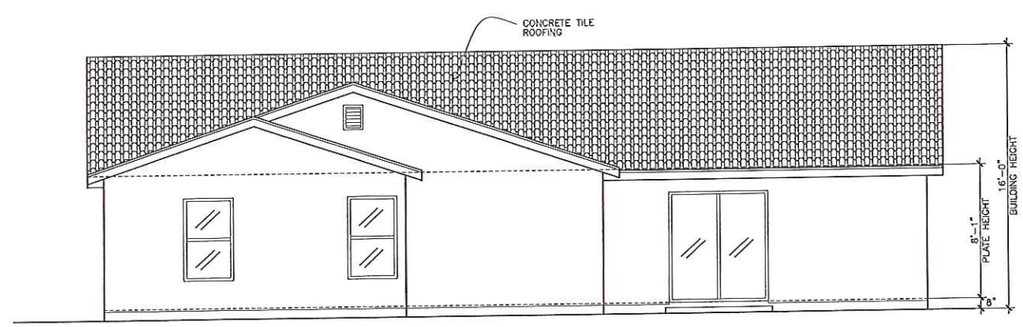

REAR ELEVATION

SCALE: 1/4" = 1'-0"

The information, arrangements and ideas represented within these drawings are and shall remain the property of LENNAR Homes. No part shall be copied, disclosed to others, or used in connection with any project without the written consent of LENNAR Homes.

REV.	DATE
1	10/25/11
2	
3	
4	
5	

TAHOE 1905
LEMOORE- PLAN 130

DRAWN	DATE	PROJECT
	AUG. 30, 2011	1131

LENNAR®
8080 N. PALM AVE. SUITE 110, FRESNO, CA. 93711 PHONE (559) 447-3400

PREPARED BY:
RLC DESIGN PROGRESSIONS
6222 N. FIRST ST. # 100, FRESNO CA. 93710
PHONE: (559) 435-5445

SHEET NO.
A-2
OF SHEETS

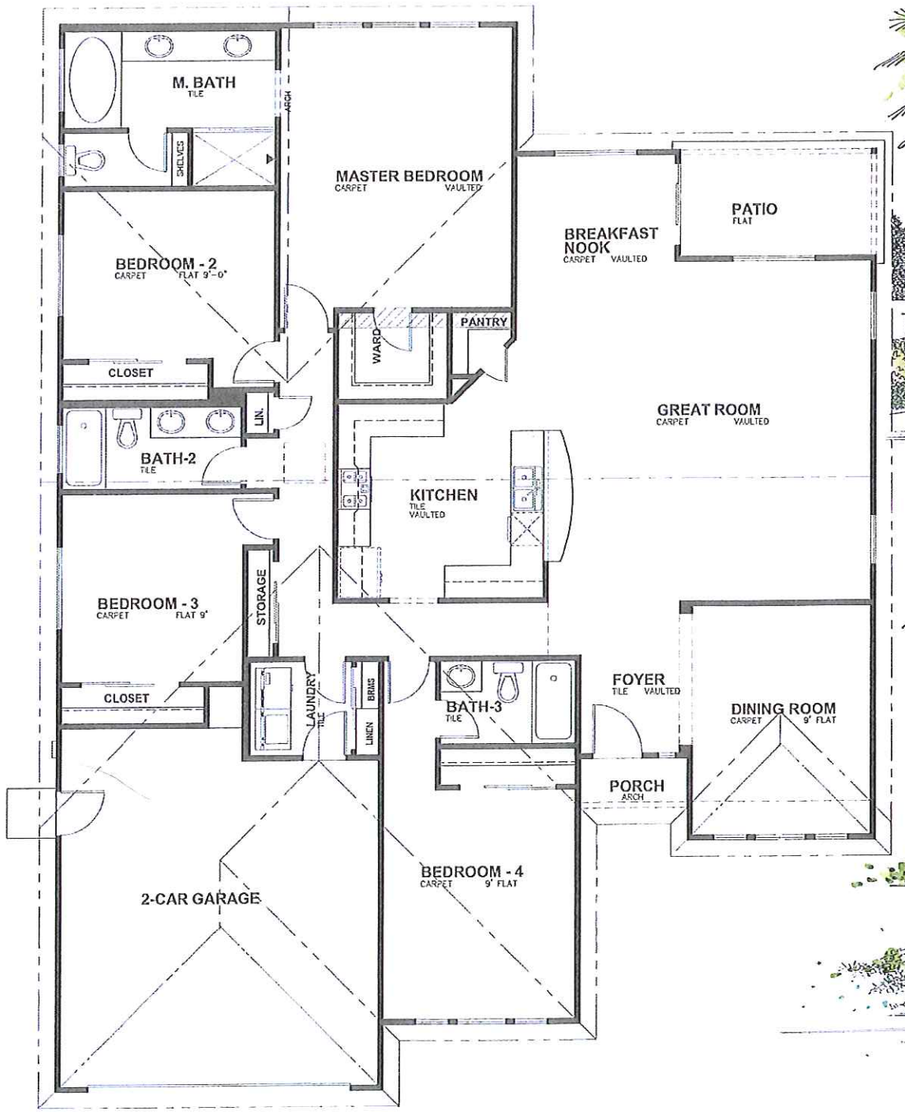

FLOOR PLAN 2223 S.F.

SCALE: 1/4" = 1'-0"

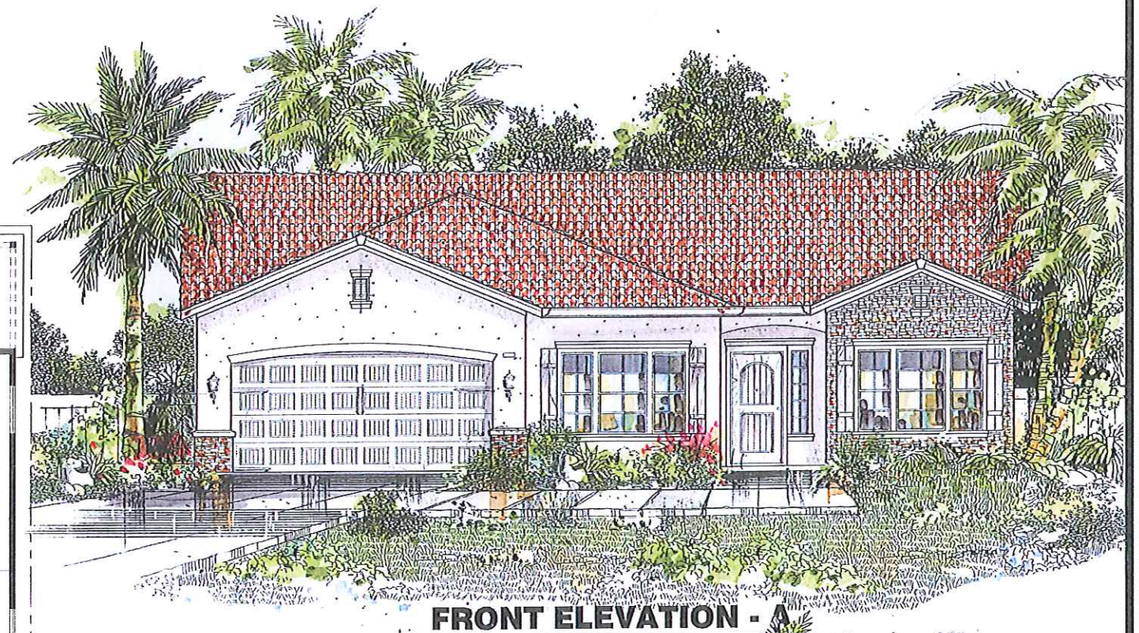

FRONT ELEVATION - A

N.T.S.

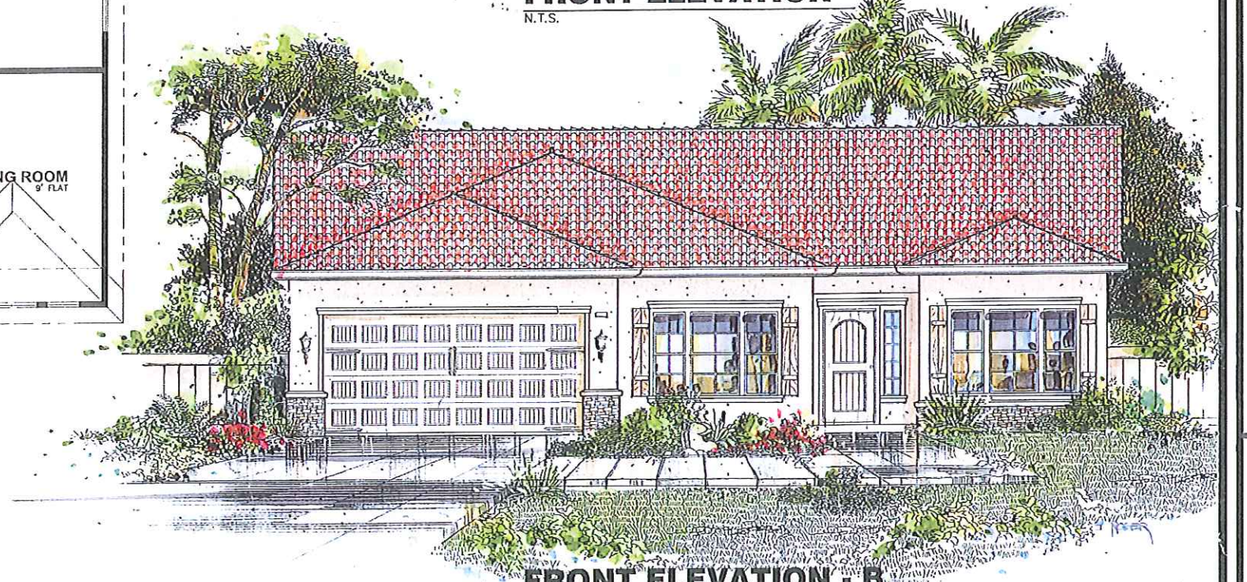

FRONT ELEVATION - B

N.T.S.

RECEIVED

The information, arrangements and ideas represented within these drawings are and shall remain the property of LENNAR Homes. No part shall be copied, disclosed to others, or used in connection with any project without the written consent of LENNAR Homes.

REV.	DATE
1	
2	
3	
4	
5	

MODEL 2149 - 2223
LEMOORE- PLAN 155

DRAWN | DATE | PROJECT 1131

LENNAR®
8080 N. PALM AVE. SUITE 110, FRESNO, CA. 93711 PHONE (559) 447-3400

PREPARED BY:
RLC DESIGN PROGRESSIONS
6222 N. FIRST ST. # 106, FRESNO CA. 93710
PHONE: (559) 435-6445

SHEET NO.

OF SHEETS

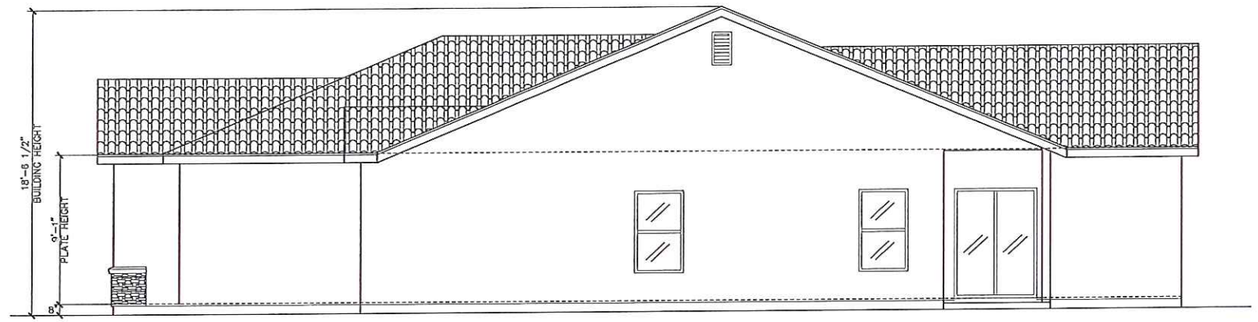

RIGHT SIDE ELEV. A

SCALE: 1/4" = 1'-0"

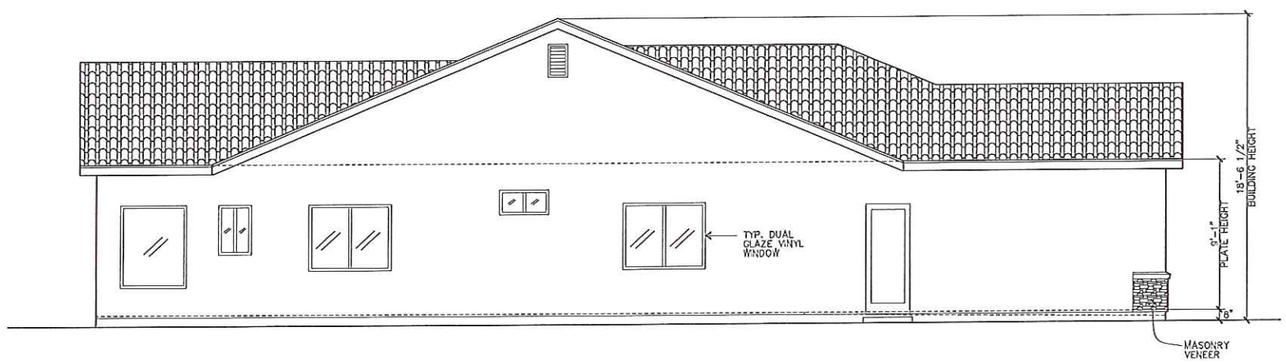

LEFT SIDE ELEV. A

SCALE: 1/4" = 1'-0"

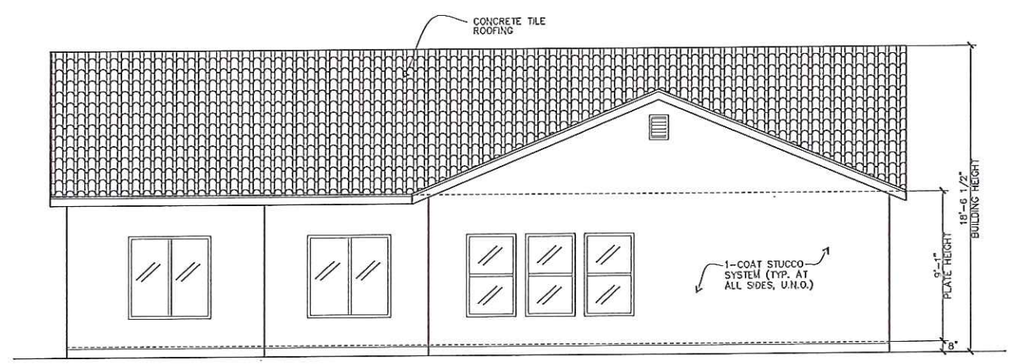

REAR ELEVATION

SCALE: 1/4" = 1'-0"

The information, arrangements and ideas represented within these drawings are the property of LENNAR Homes. No part shall be copied, disclosed to others, or used in connection with any project without the written consent of LENNAR Homes.

REV.	DATE
1	10/25/11
2	
3	
4	
5	
6	

MODEL 2149 - 2223
LEMOORE- PLAN 155

DRAWN	DATE	PROJECT
	AUG. 30, 2011	1131

LENNAR®
3880 N. PALM AVE. SUITE 110, FRESNO, CA. 93711 PHONE (559) 447-3400

PREPARED BY:
RLC DESIGN PROGRESSIONS
6222 N. FIRST ST. # 106, FRESNO CA. 93710
PHONE: (559) 435-3445

SHEET NO.
A-2
OF SHEETS

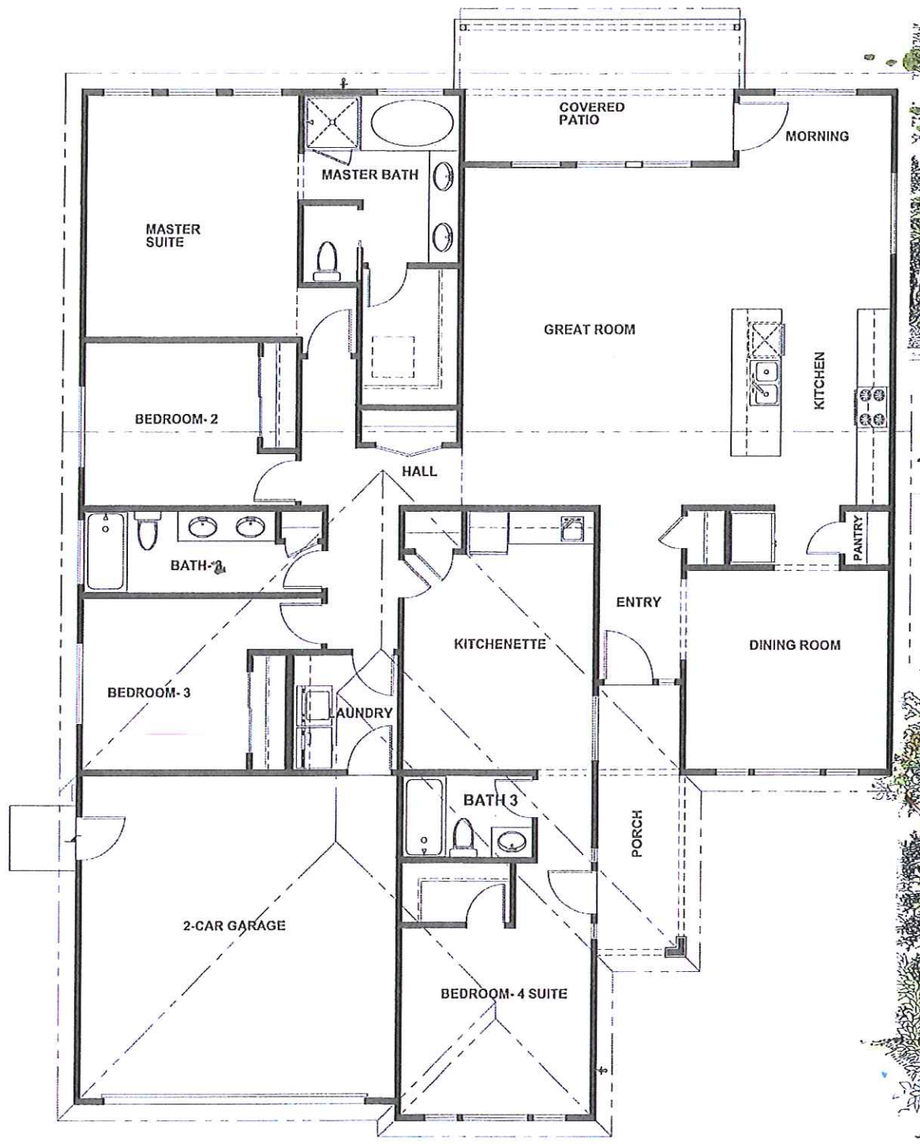

FLOOR PLAN 2257 S.F.

SCALE: 1/4" = 1'-0"

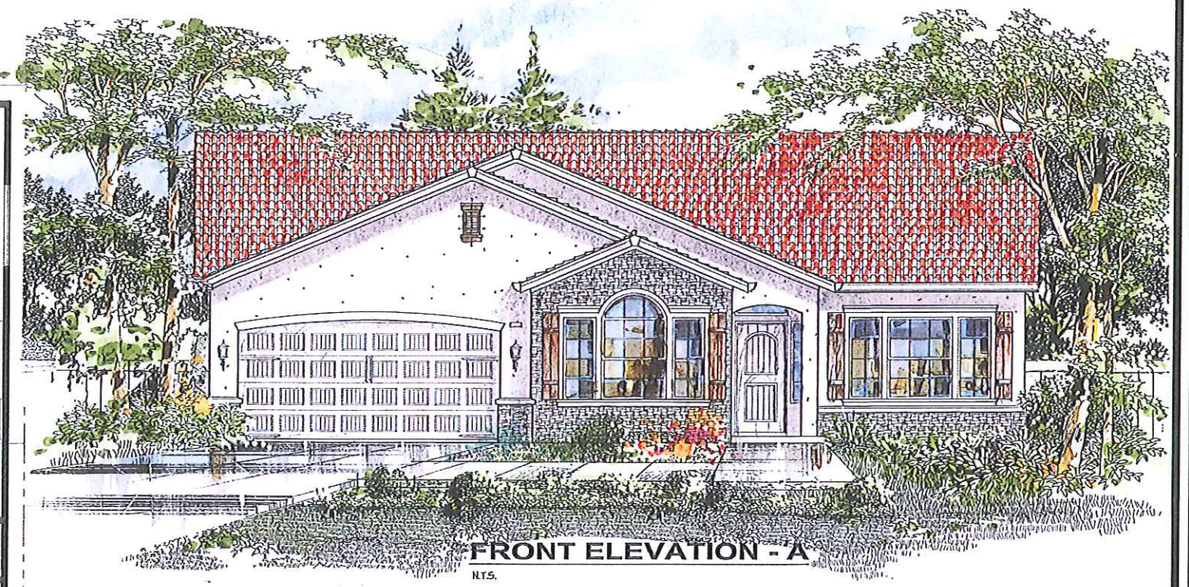

FRONT ELEVATION - A

N.T.S.

FRONT ELEVATION - B

N.T.S.

RECEIVED

The information, arrangements and dates represented within these drawings are and shall remain the property of LENNAR Homes. No part shall be copied, distributed or used in connection with any project without the written consent of LENNAR Homes.

REV.	DATE
1	
2	
3	
4	
5	

YALE MULTI-GEN
FRESNO- PLAN 204M

DRAWN | DATE | PROJECT 1131

LENNAR®
8080 N. PALM AVE. SUITE 110, FRESNO, CA. 93711 PHONE (559) 447-3400

PREPARED BY:
RLC DESIGN PROGRESSIONS
6222 N. FIRST ST. # 103, FRESNO CA. 93710
PHONE: (559) 436-0445

SHEET NO.

OF SHEETS

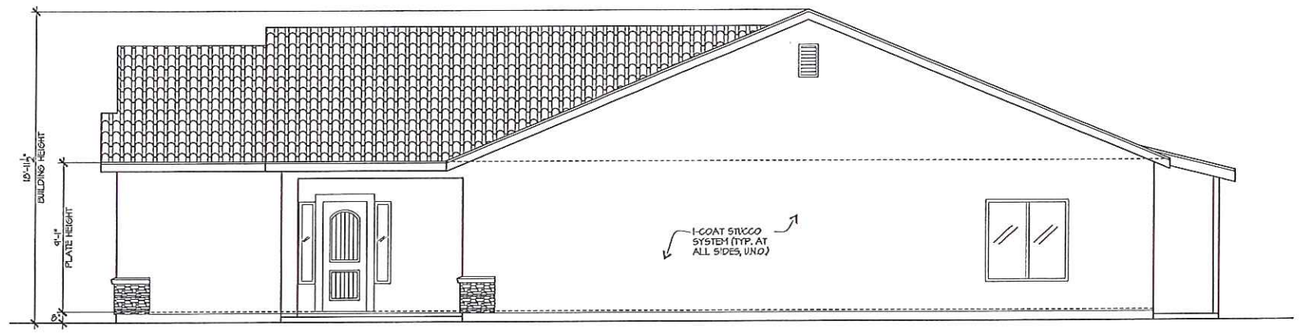

RIGHT SIDE ELEV. A

SCALE: 1/4" = 1'-0"

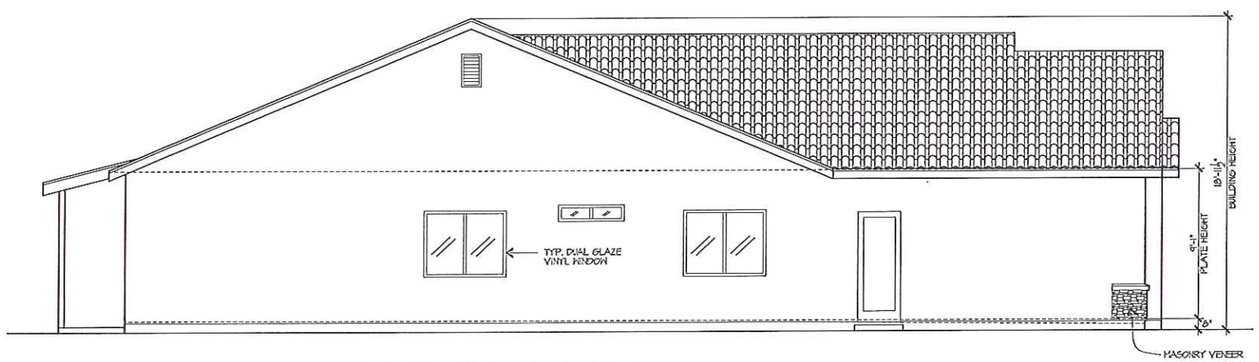

LEFT SIDE ELEV. A

SCALE: 1/4" = 1'-0"

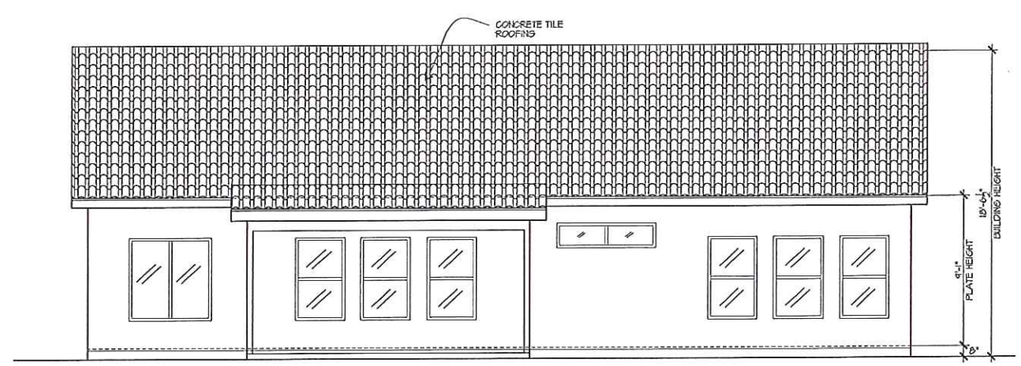

REAR ELEVATION

SCALE: 1/4" = 1'-0"

The information, arrangements and ideas represented within these drawings are and shall remain the property of LENNAR Homes. No part shall be copied, disclosed to others or used in connection with any project without the written consent of LENNAR Homes.

REV.	DATE
1	10/22/11
2	
3	
4	
5	

YALE MULTI-GEN
FRESNO- PLAN 204M

DRAWN	DATE	PROJECT
	AUG. 30, 2011	1131

LENNAR®
8080 N. PALM AVE. SUITE 110, FRESNO, CA. 93711 PHONE (559) 447-3400

PREPARED BY:
RLC DESIGN PROGRESSIONS
6222 N. FIRST ST. # 108, FRESNO CA. 93710
PHONE: (559) 435-3443

SHEET NO.
A-2
OF SHEETS

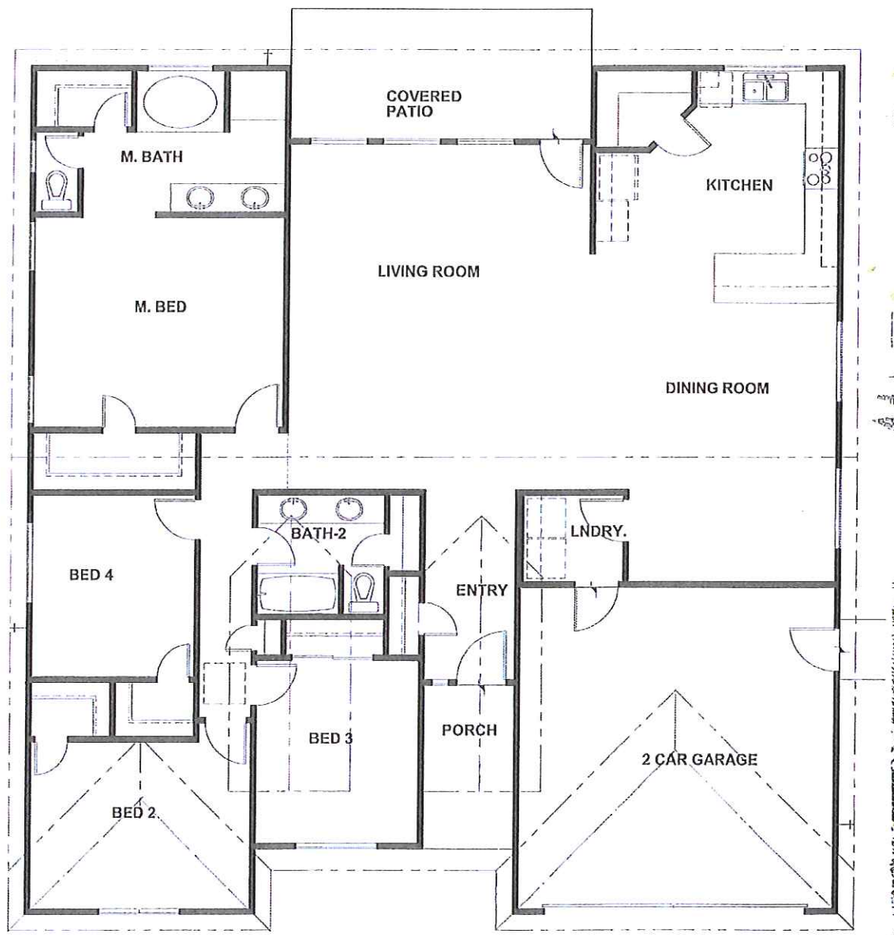

FLOOR PLAN 2000 S.F.

SCALE: 1/4" = 1'-0"

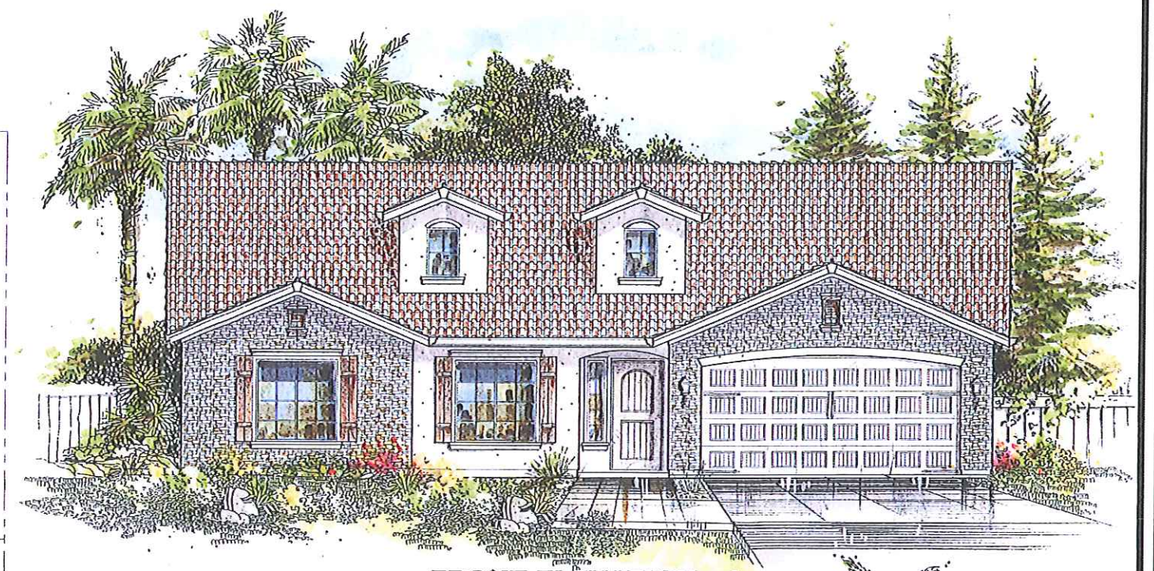

FRONT ELEVATION - A

N.T.S.

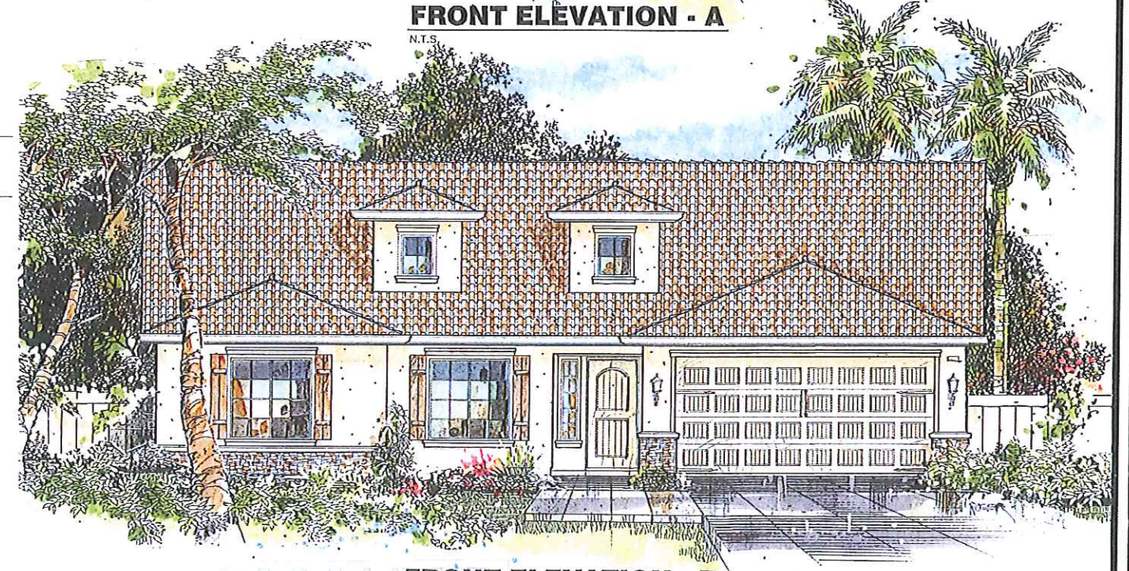

FRONT ELEVATION - B

N.T.S.

The information, arrangements and ideas represented within these drawings are and shall remain the property of LENNAR Homes. No part shall be copied, disclosed to others, or used in connection with any project without the written consent of LENNAR Homes.

REV.	DATE
(1)	
(2)	
(3)	
(4)	
(5)	

YOSEMITE 2000
LEMOORE- PLAN 206

DRAWN | DATE | PROJECT 1131

LENNAR®
8080 N. PALM AVE. SUITE 110, FRESNO, CA. 93711 PHONE (559) 447-3400

PREPARED BY:
RLC DESIGN PROGRESSIONS
6222 N. FIRST ST. # 108, FRESNO CA. 93710
PHONE: (559) 435-5445

SHEET NO.

OF SHEETS

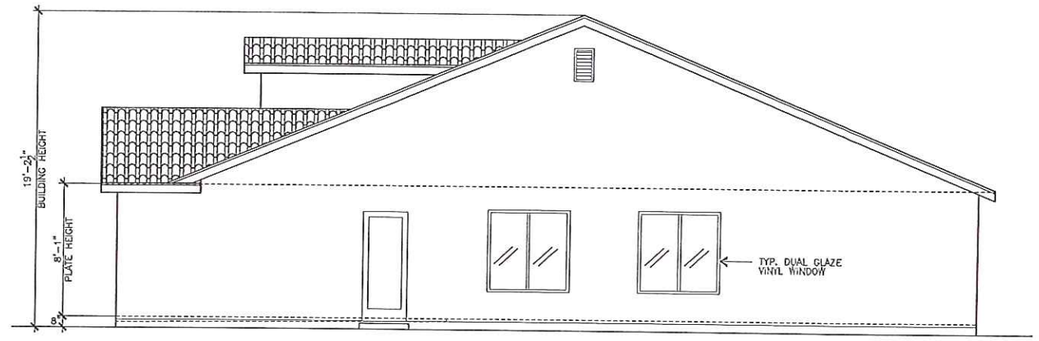

RIGHT SIDE ELEV. A

SCALE: 1/4" = 1'-0"

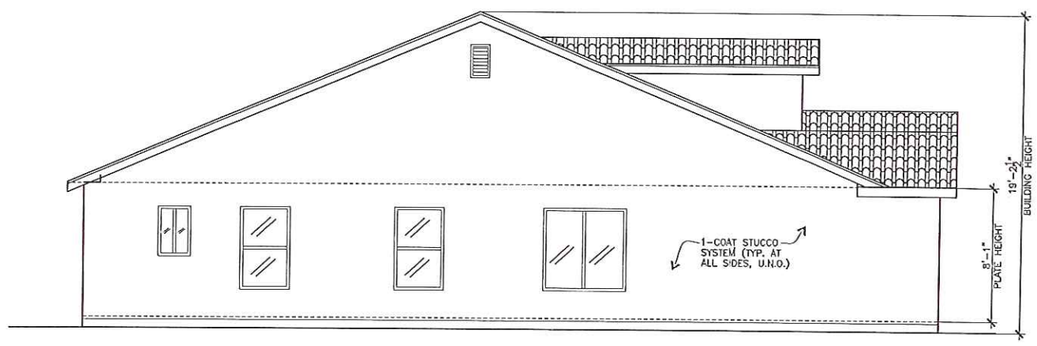

LEFT SIDE ELEV. A

SCALE: 1/4" = 1'-0"

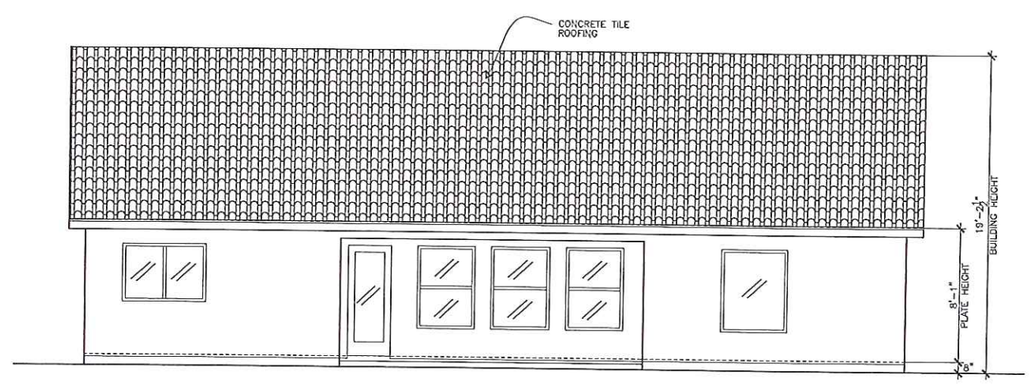

REAR ELEVATION

SCALE: 1/4" = 1'-0"

The information, arrangements and ideas represented within these drawings are and shall remain the property of LENNAR® Homes. No part shall be copied, disclosed to others, or used in connection with any project without the written consent of LENNAR® Homes.

REV.	DATE
1	10/25/11
2	
3	
4	
5	

YOSEMITE 2000
LEMOORE- PLAN 206

DRAWN | DATE AUG. 30, 2011 | PROJECT 1131

LENNAR®
8080 N. PALM AVE. SUITE 110, FRESNO, CA. 93711 PHONE (559) 447-3400

PREPARED BY:
RLC DESIGN PROGRESSIONS
6222 N. FIRST ST. # 106, FRESNO CA. 93710
PHONE: (559) 435-6445

SHEET NO.
A-2
OF SHEETS

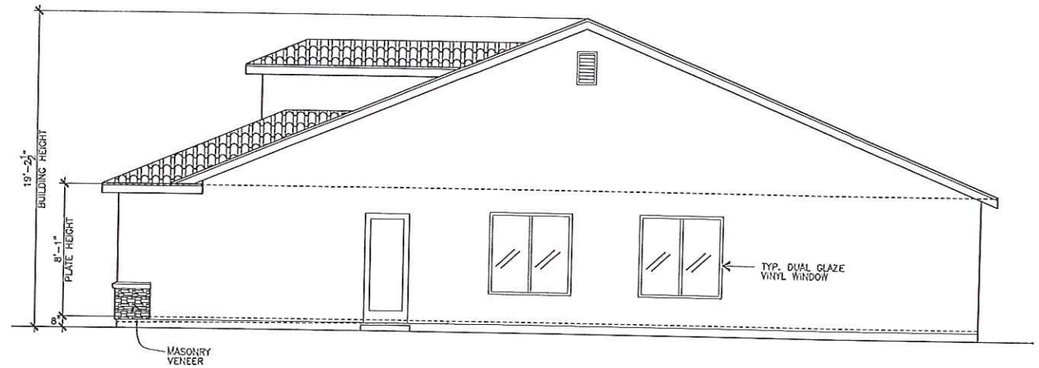

RIGHT SIDE ELEV. A

SCALE: 1/4" = 1'-0"

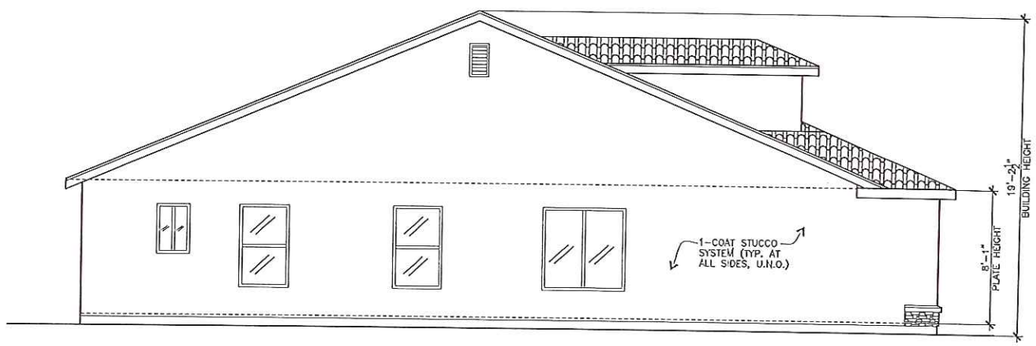

LEFT SIDE ELEV. A

SCALE: 1/4" = 1'-0"

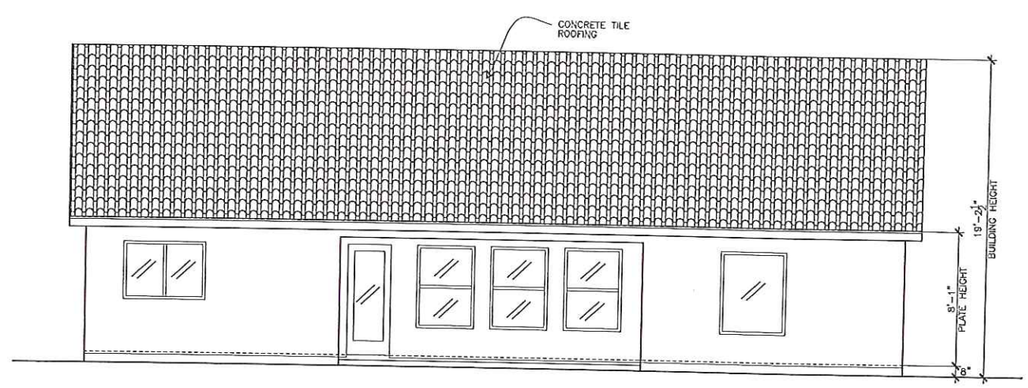

REAR ELEVATION

SCALE: 1/4" = 1'-0"

The information, arrangements and ideas represented within these drawings are and shall remain the property of LENNAR Homes. No part shall be copied, disclosed to others, or used in connection with any project without the written consent of LENNAR Homes.

REV.	DATE
1	10/25/11
2	
3	
4	
5	

YOSEMITE 2000
LEMOORE- PLAN 206

DRAWN | DATE AUG. 30, 2011 | PROJECT 1131

LENNAR®
8080 N. PALM AVE. SUITE 110, FRESNO, CA. 93711 PHONE (559) 447-3400

PREPARED BY:
RLC DESIGN PROGRESSIONS
6222 N. FIRST ST. #108, FRESNO CA. 93710
PHONE: (559) 435-6446

SHEET NO.
A-3
OF SHEETS