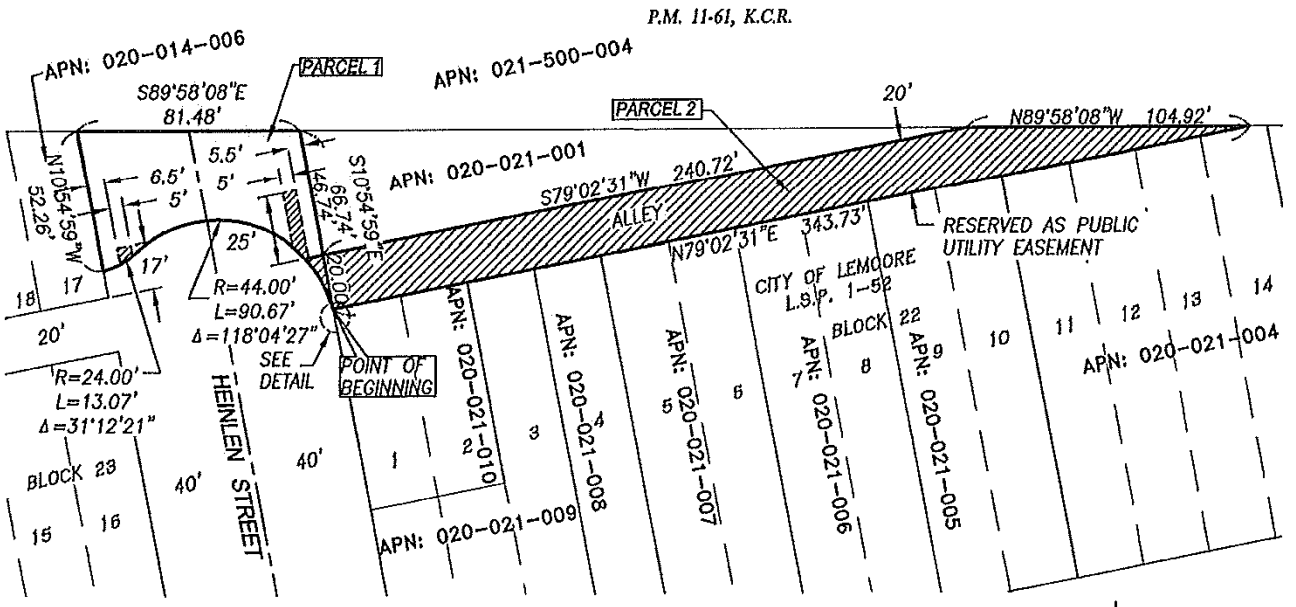

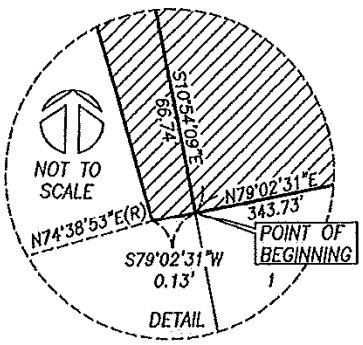

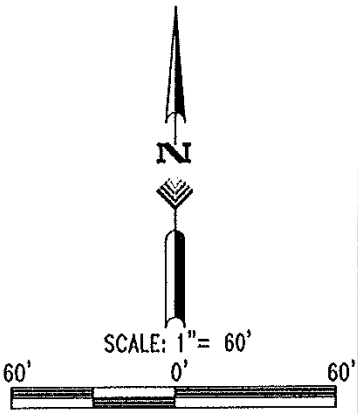

LEGEND

——— LIMITS OF PUBLIC STREET TO BE ABANDONED ±9,138.51 SQ. FT.

AREA TO BE RESERVED AS PUBLIC UTILITY EASEMENT

FILE NAME: L:\Projects\2009\L090071\ACAD\Legals\L090071-Exhibits.dwg -- LAST SAVE: 11/22/2011 4:15:12 PM PDT -- BY: Kenny Santiago

PLOT DATE:	
JOB NO.	L090071
DWG. NAME:	ABANDONMENT
SCALE:	1" = 60'
SHEET NO.:	1 OF 1

EXHIBIT "B-1"

STREET ABANDONMENT

A PORTION OF THE MAP OF THE CITY OF LEMOORE, RECORDED IN BOOK 1 OF LICENSED SURVEYORS PLATS AT PAGE 52, K.C.R.

PREPARED BY:

Quad Knopf

510 W. CYPRESS AVE.
P.O. BOX 5699
VISALIA, CA 93278
TEL: (559) 733-0440
FAX: (559) 733-7821

DRW BY:	CHK BY:

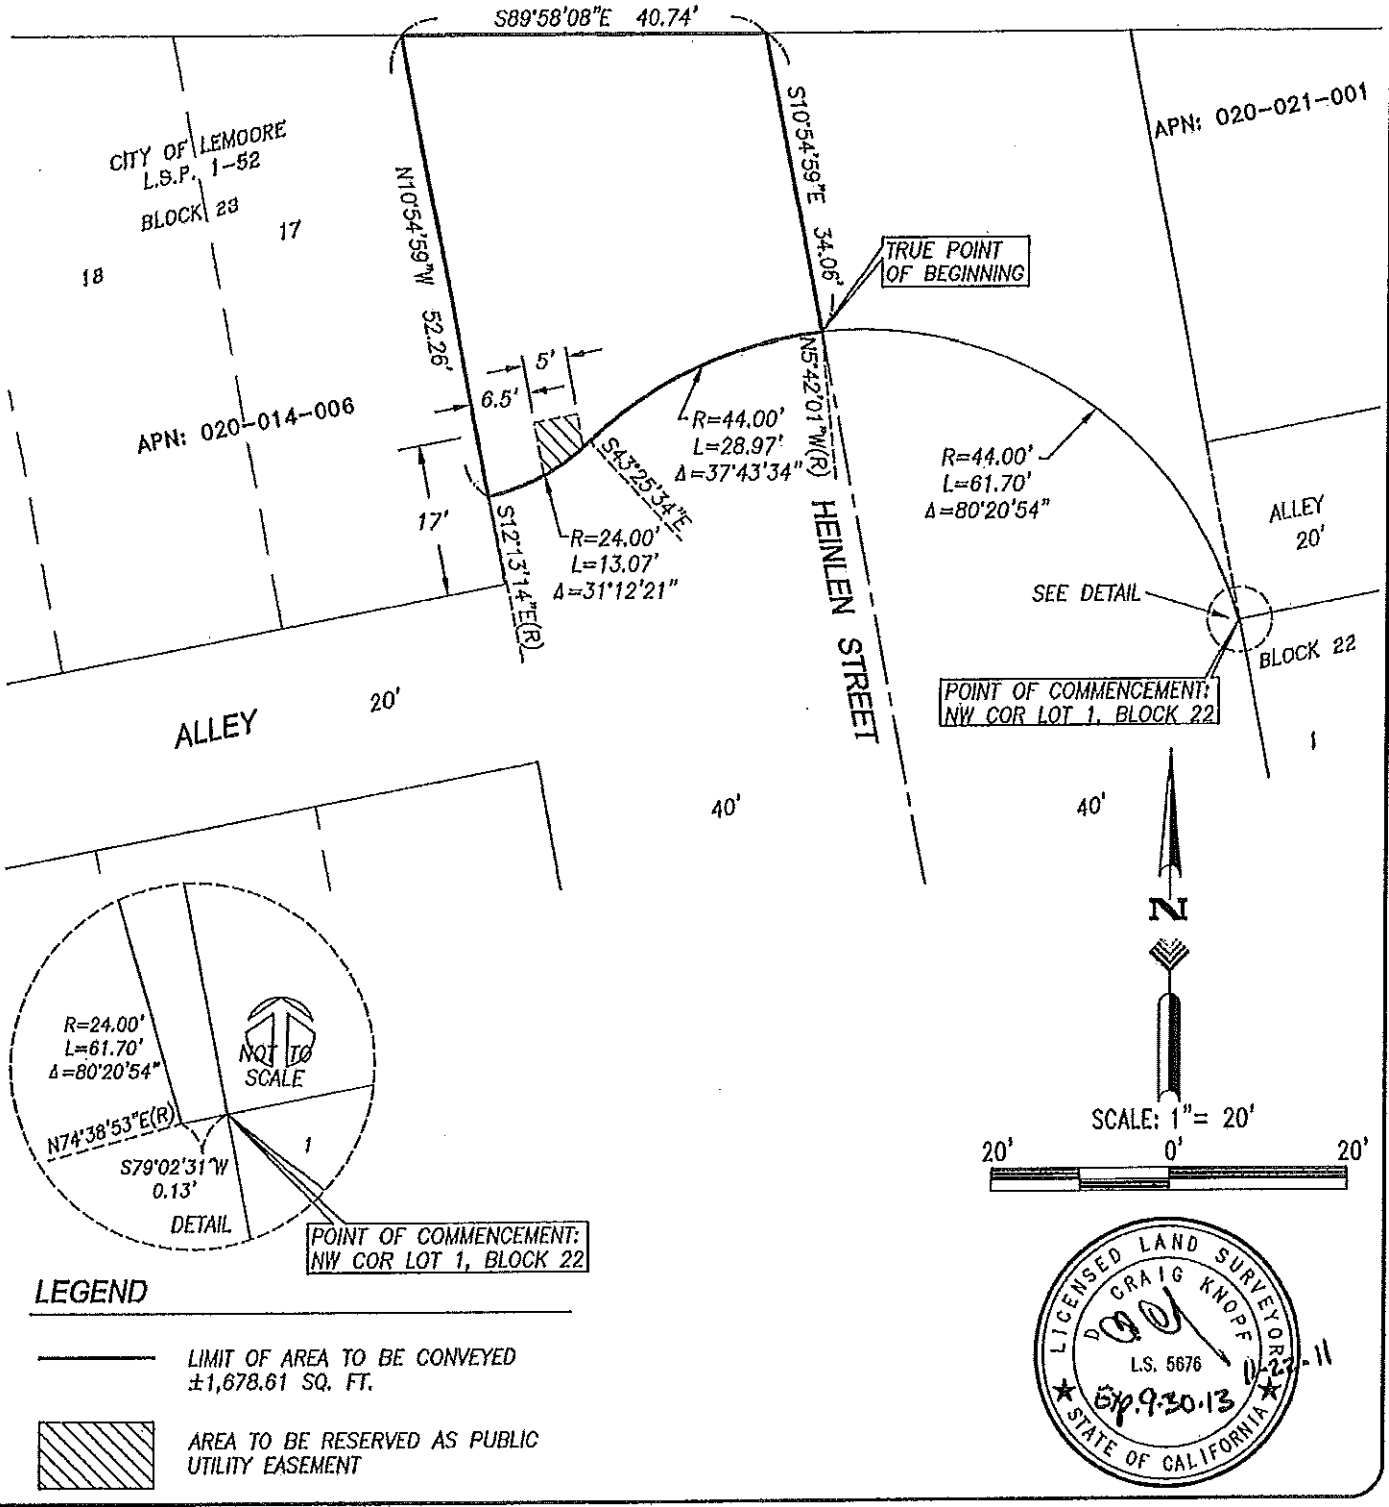

LEGEND

——— LIMIT OF AREA TO BE CONVEYED
±1,678.61 SQ. FT.

▨ AREA TO BE RESERVED AS PUBLIC UTILITY EASEMENT

LICENSED LAND SURVEYOR
CRAIG KNOPF
L.S. 5676
Exp. 9-30-13
STATE OF CALIFORNIA
11-22-11

FILE NAME: L:\Projects\2009\L090071\ACAD\Legals\L090071-Exhibits.dwg – LAST SAVE: 11/22/2011 4:31:51 PM PDT – BY: Kenny Santiago

PLOT DATE:	
JOB NO.	L090071
DWG. NAME:	200-014-06
SCALE:	1" = 20'
SHEET NO.:	1 OF 1

EXHIBIT "B-2"

A PORTION OF THE MAP OF THE CITY OF LEMOORE, RECORDED IN BOOK 1 OF LICENSED SURVEYORS PLATS AT PAGE 52, K.C.R.

PREPARED BY:
Quad Knopf
5110 W. CYPRESS AVE.
P.O. BOX 5699
VISALIA, CA 93278
TEL: (559) 733-0440
FAX: (559) 733-7821

DRW BY:	CHK BY:

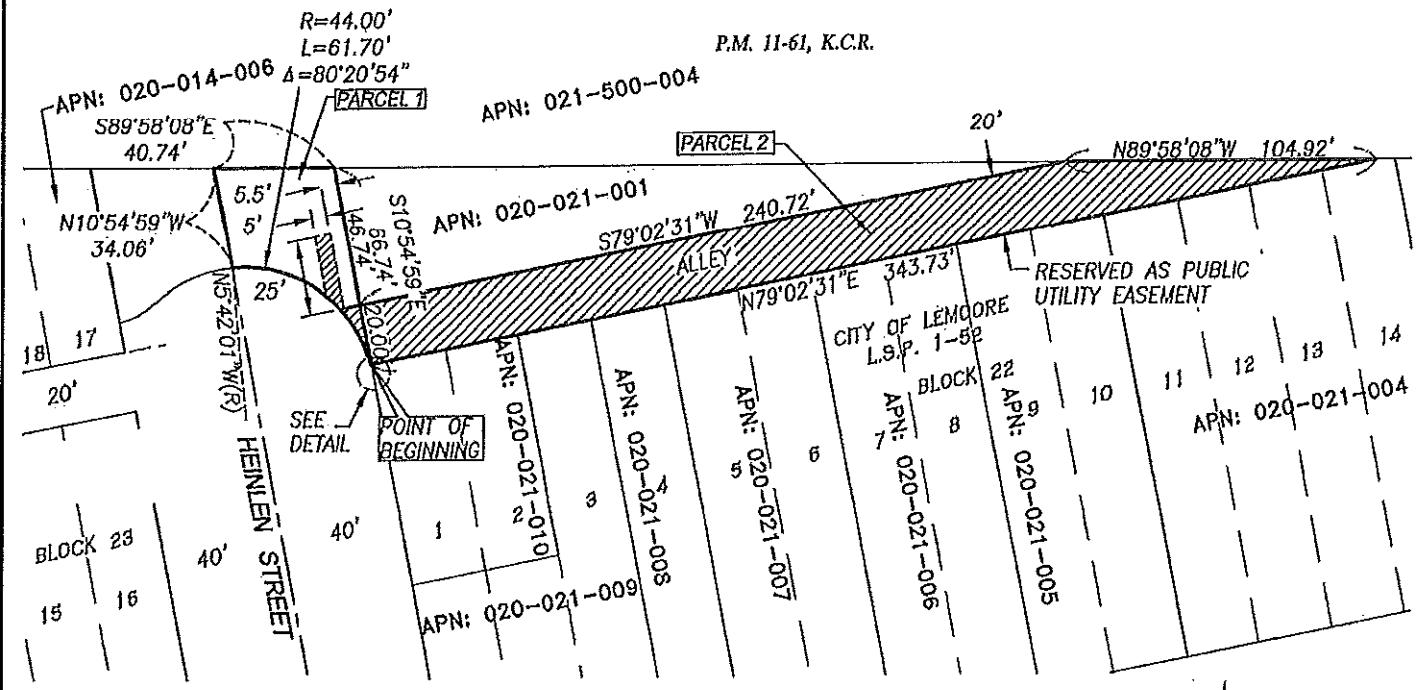

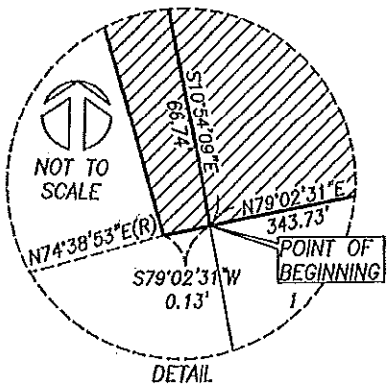

DETAIL

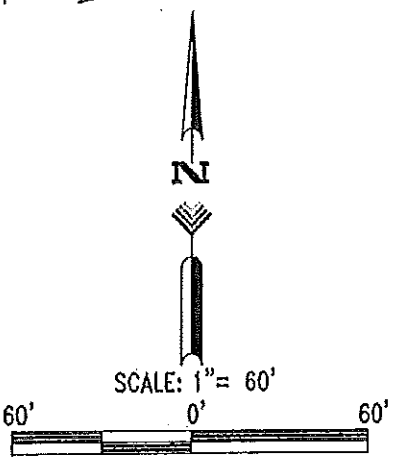

LEGEND

——— LIMIT OF AREA TO BE CONVEYED ±7,459.90 SQ. FT.

▨ AREA TO BE RESERVED AS PUBLIC UTILITY EASEMENT

LICENSED LAND SURVEYOR
CRAIG KNOPF
L.S. 5676
11-22-11
EXP. 9.30.13
STATE OF CALIFORNIA

FILE NAME: L:\Projects\2009\L090071\ACAD\Legals\L090071-Exhibits.dwg – LAST SAVE: 11/22/2011 4:31:51 PM PDT – BY: Kenny Santiago

PLOT DATE:	
JOB NO.	L090071
DWG. NAME:	200-021-01
SCALE:	1" = 60'
SHEET NO.:	1 OF 1

EXHIBIT "B-3"

CONVEYANCE:
CITY OF LEMOORE TO BURNES

A PORTION OF THE MAP OF THE CITY OF LEMOORE, RECORDED IN BOOK 1 OF LICENSED SURVEYORS PLATS AT PAGE 52, K.C.R.

PREPARED BY:
Quad Knopf
6110 W. CYPRESS AVE.
P.O. BOX 3699
VISALIA, CA 93278
TEL: (559) 733-0440
FAX: (559) 733-7821

DRW BY:	CHK BY:

PARCEL 2
P.M. 11-61, K.C.R.

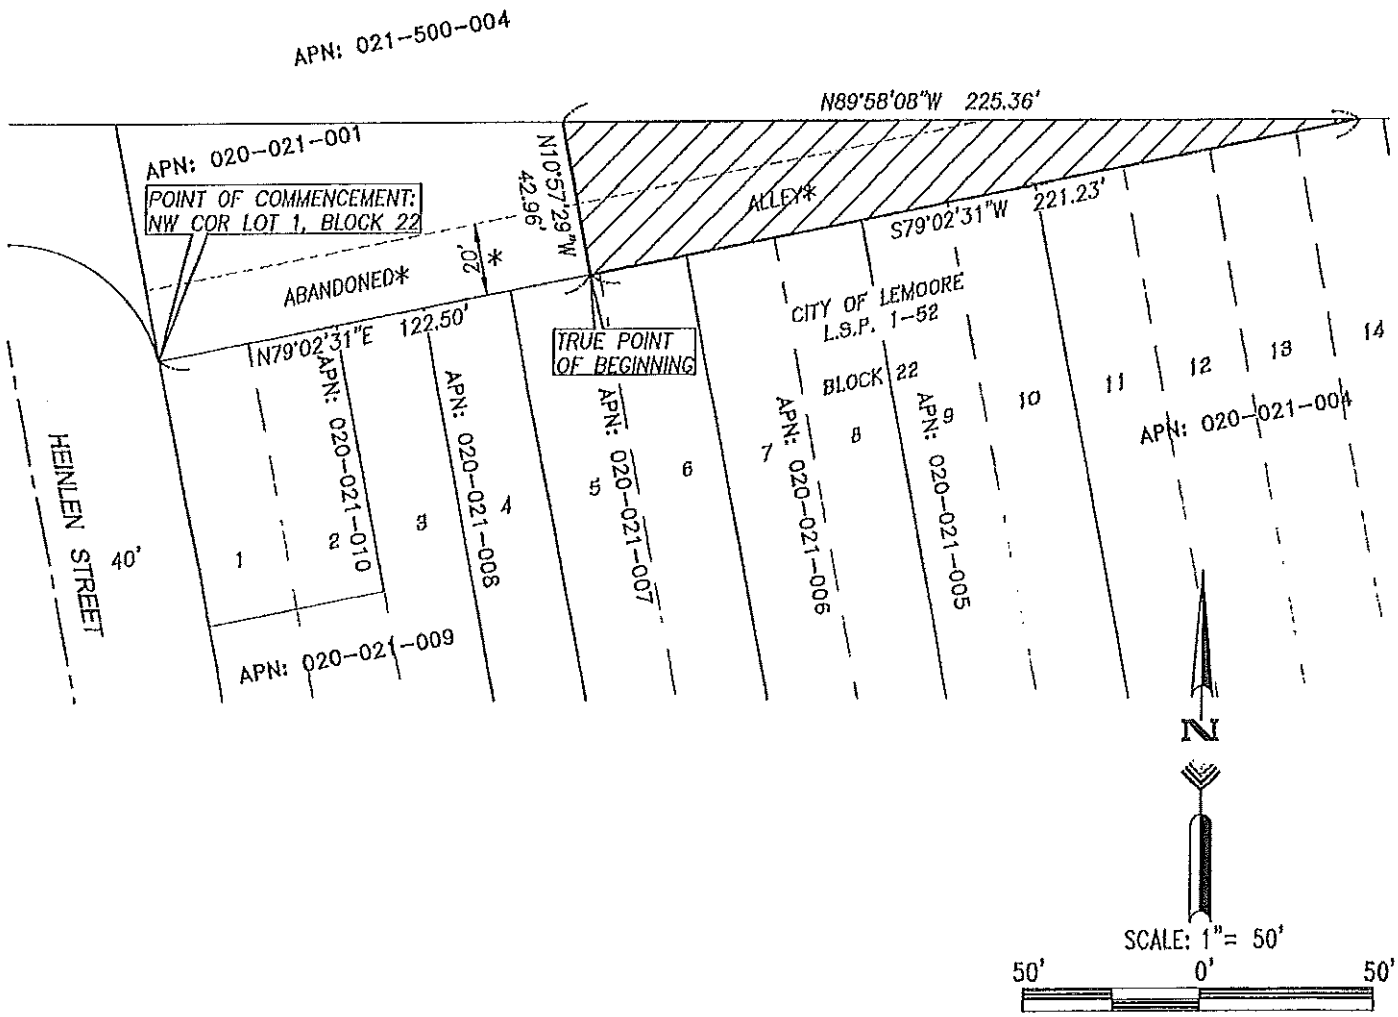

LEGEND

AREA TO BE CONVEYED
±4,751.87 SQ. FT.

* RESERVED AS A PUBLIC UTILITY EASEMENT

LICENSED LAND SURVEYOR
CRAIG KNOPF
L.S. 5676
Exp. 9-30-13
STATE OF CALIFORNIA

FILE NAME: L:\Projects\2009\L090071\ACAD\Legals\L090071-Exhibits.dwg – LAST SAVE: 10/3/2011 10:26:11 AM PDT – BY: Jeff Land

PLOT DATE:	
JOB NO.	L090071
DWG. NAME:	CONVEY TO CITY
SCALE:	1" = 50'
SHEET NO.:	1 OF 1

EXHIBIT "B-4"

CONVEYANCE:
BURNES TO CITY OF LEMOORE

A PORTION OF THE MAP OF THE CITY OF LEMOORE, RECORDED IN BOOK 1 OF LICENSED SURVEYORS PLATS AT PAGE 52, K.C.R.

PREPARED BY:
Quad Knopf
6110 W. CYPRESS AVE.
P.O. BOX 5699
VISALIA, CA 93278
TEL: (559) 733-0440
FAX: (559) 733-7821

DRW BY: | CHK BY:

PARCEL 2
P.M. 11-61, K.C.R.

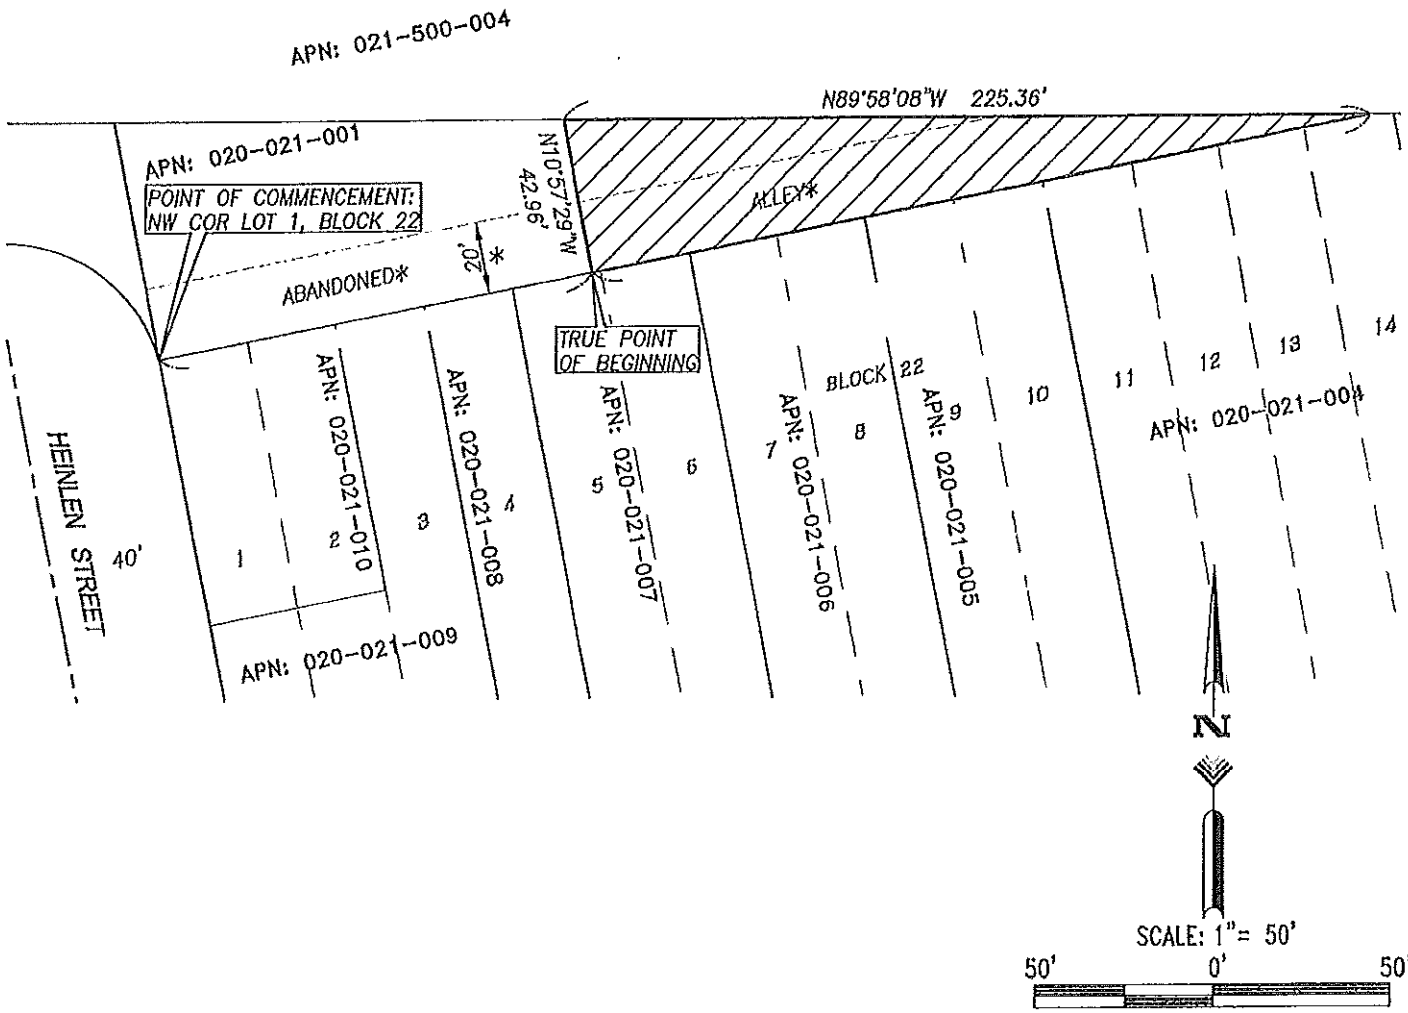

LEGEND

AREA TO BE CONVEYED
±4,751.87 SQ. FT.

* RESERVED AS A PUBLIC UTILITY EASEMENT

LICENSED LAND SURVEYOR
CRAIG KNOPF
L.S. 5676
9.30.13
STATE OF CALIFORNIA

FILE NAME: L:\Projects\2009\L090071\ACAD\Legals\L090071-Exhibits.dwg -- LAST SAVE: 10/4/2011 6:50:07 AM PDT -- BY: Jeff Lond

PLOT DATE:	
JOB NO.	L090071
DWG. NAME:	CONVEY TO CITY
SCALE:	1" = 50'
SHEET NO.:	1 OF 1

EXHIBIT "B-5"

CONVEYANCE:
CITY OF LEMOORE TO PACIFIC WEST COMMUNITIES

A PORTION OF THE MAP OF THE CITY OF LEMOORE, RECORDED IN BOOK 1 OF LICENSED SURVEYORS PLATS AT PAGE 52, K.C.R.

PREPARED BY:
Quad Knopf
5110 W. CYPRESS AVE.
P.O. BOX 8699
VISALIA, CA 93278
TEL: (559) 733-0440
FAX: (559) 733-7821

DRW BY:
CHK BY:

PARCEL MAP NO. 2009-02

A PORTION OF THE NORTHEAST QUARTER OF SECTION 3, TOWNSHIP 19 SOUTH, RANGE 20 EAST, MOUNT DIABLO BASE & MERIDIAN, IN THE CITY OF LEMOORE, COUNTY OF KINGS, STATE OF CALIFORNIA

CONSISTING OF TWO SHEETS
SHEET TWO OF TWO SHEETS

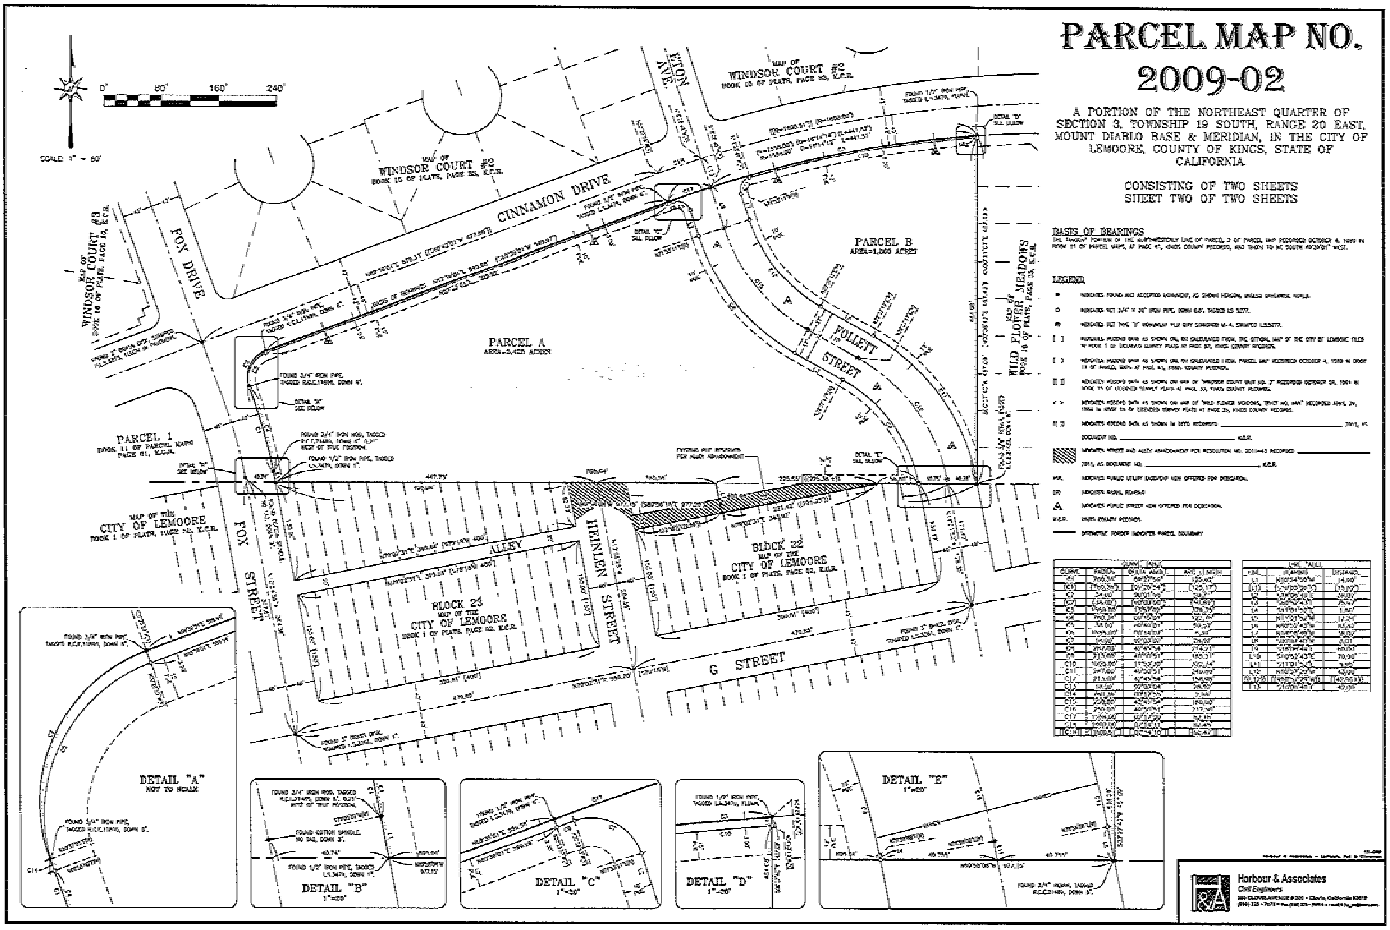

BASIS OF BEARINGS

LEGEND

CURVE TABLE			
CURVE	RADIUS	DELTA ANGLE	ARC LENGTH
C1	20.00'	90°00'00"	31.42'
C2	175.00'	26°00'00"	79.37'
C3	25.00'	90°00'00"	39.27'
C4	175.00'	26°00'00"	79.37'
C5	20.00'	90°00'00"	31.42'
C6	175.00'	26°00'00"	79.37'
C7	25.00'	90°00'00"	39.27'
C8	175.00'	26°00'00"	79.37'
C593	20.00'	90°00'00"	31.42'
C594