PLAN 4A | PLAN 1CR | PLAN 3C | PLAN 2AR | PLAN 4B (BONUS)

Woodside Homes
BETTER BY DESIGN

Job #:12036
Date: Sep 18, 2012
Scale: 1/8" = 1'-0"

STREET SCENE
LEMOORE
Lemoore, CA

DRAFT

KEVIN L. CROOK
ARCHITECT
INC.

© Copyright All Rights Reserved

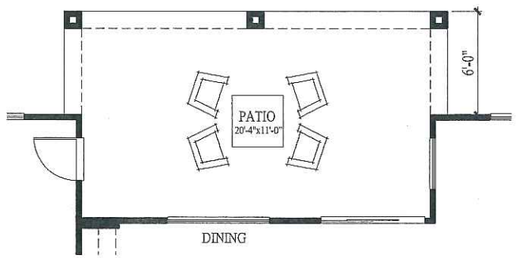

OPTIONAL PATIO

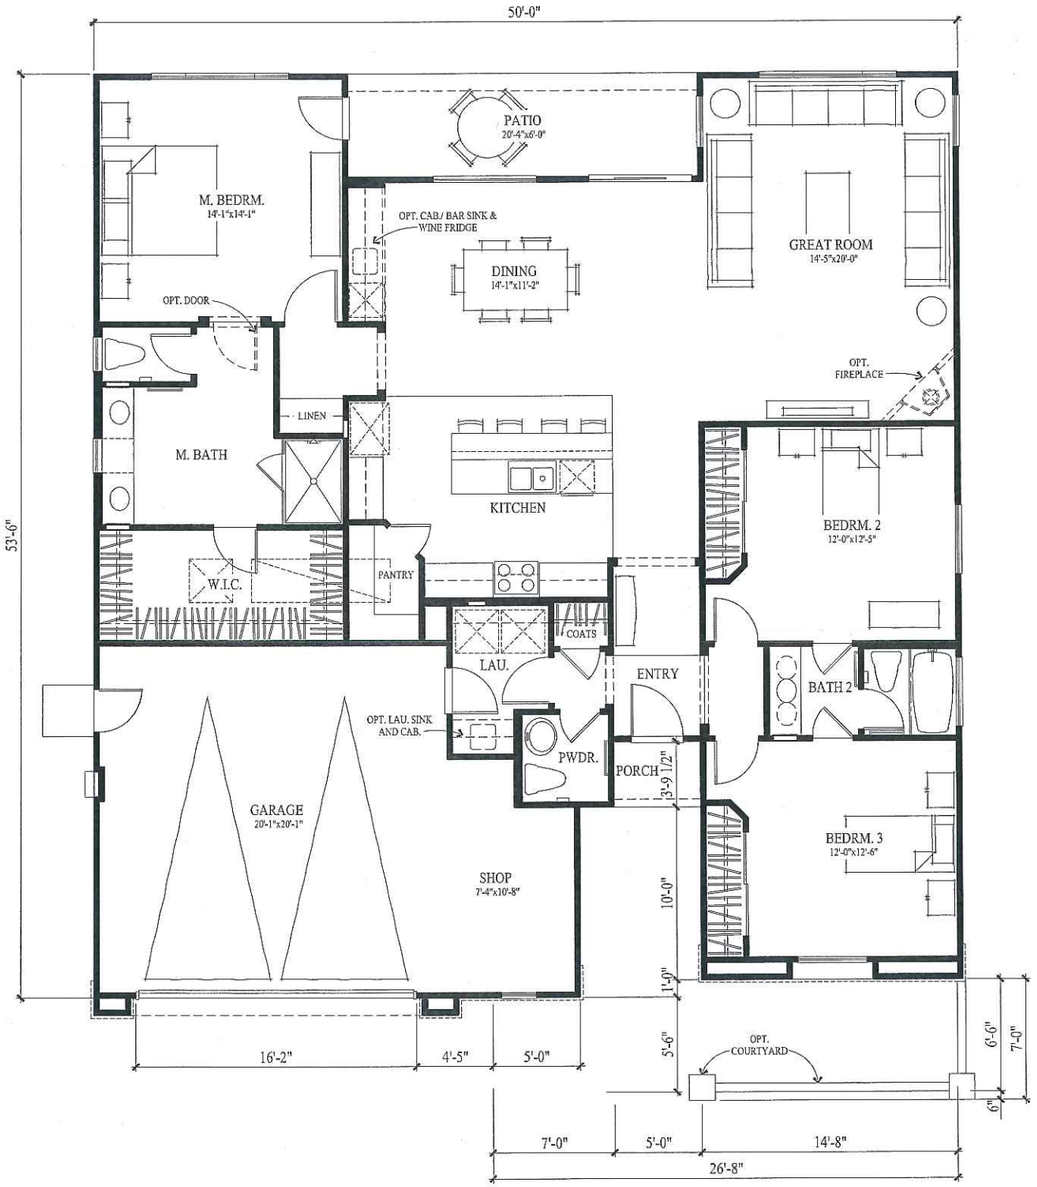

FLOOR PLAN

PLAN 1

LEMOORE

Lemoore, CA

AREA TABULATION

CONDITIONED SPACE	
FLOOR AREA	1,916 SQ. FT.
TOTAL DWELLING	1,916 SQ. FT.

UNCONDITIONED SPACE	
GARAGE	510 SQ. FT.
PORCH	16 SQ. FT.
PATIO	122 SQ. FT.
OPT. PATIO	256 SQ. FT.

RECEIVED
DEC - 6 2012
PLANNING DEPT.

Woodside Homes
BETTER BY DESIGN

Job #: 12036
Date: Dec 06, 2012
Scale: 1/8" = 1'-0"

KEVIN L. CROOK
ARCHITECT
INC.
klcarch.com
© Copyright: All Rights Reserved

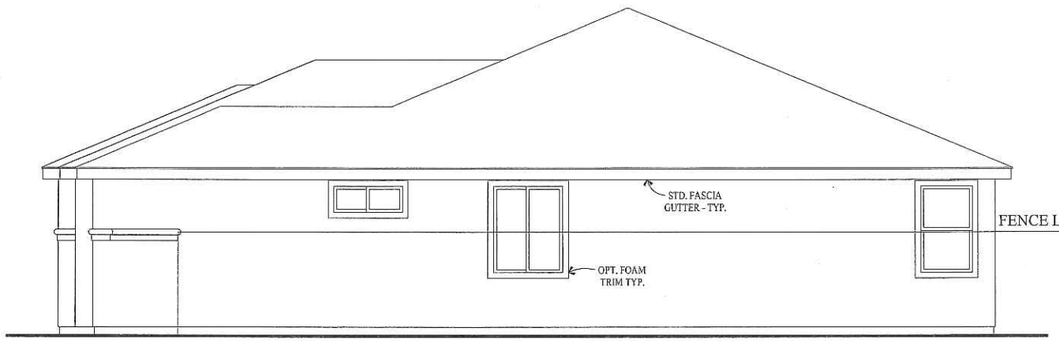

RIGHT ELEVATION

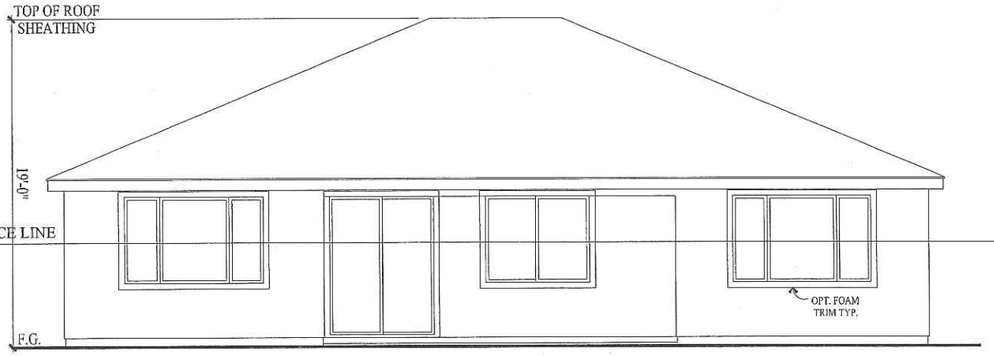

REAR ELEVATION

ITEMS SHOWN DASHED SHALL OCCUR ON LOTS ADJACENT TO PUBLIC RIGHT OF WAYS REQUIRING ENHANCEMENTS – SEE SITE PLAN

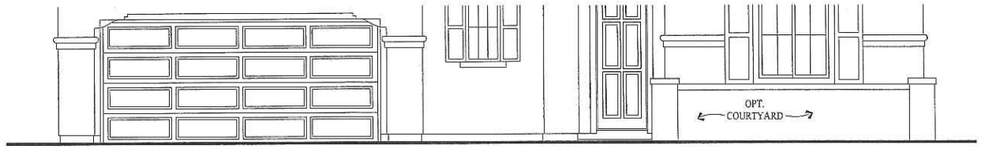

OPTIONAL COURTYARD PARTIAL FRONT ELEVATION

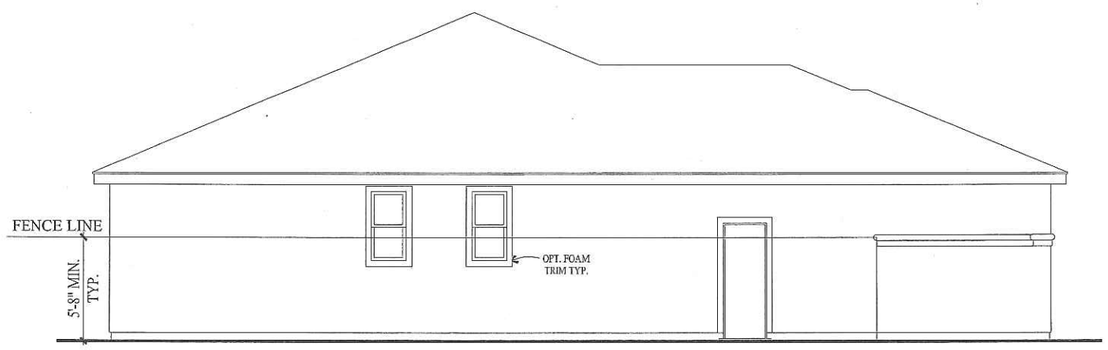

LEFT ELEVATION

FRONT ELEVATION

Woodside Homes
BETTER BY DESIGN

Job #: 12036
Date: Dec 06, 2012
Scale: 1/8" = 1'-0"

RECEIVED
DEC - 6 2012
PLANNING DEPT.

PLAN 1
ELEVATION "A"

LEMOORE
Lemoore, CA

KEVIN L. CROOK
ARCHITECT
INC.
klcarch.com
© Copyright: All Rights Reserved

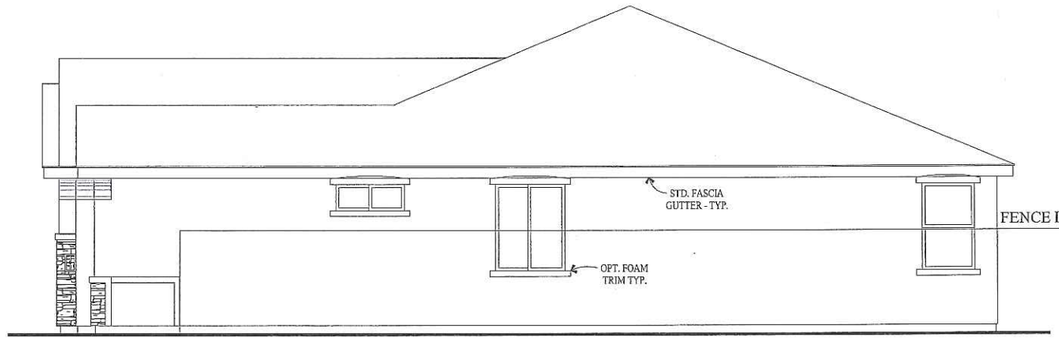

RIGHT ELEVATION

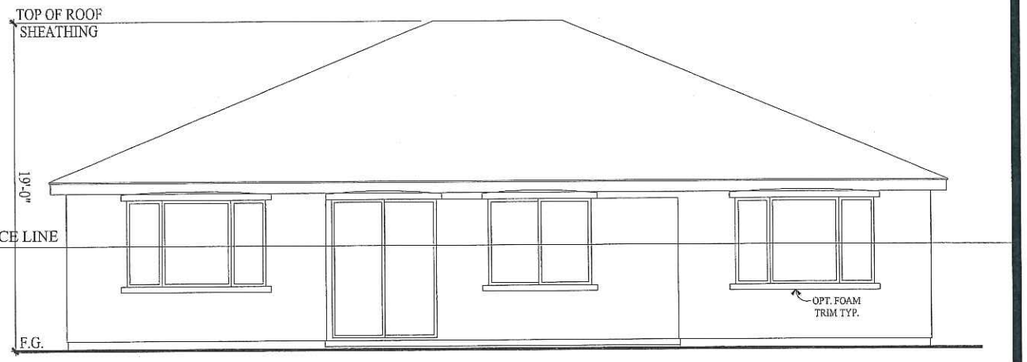

REAR ELEVATION

FENCE LINE FENCE LINE

ITEMS SHOWN DASHED SHALL OCCUR ON LOTS ADJACENT TO PUBLIC RIGHT OF WAYS REQUIRING ENHANCEMENTS – SEE SITE PLAN

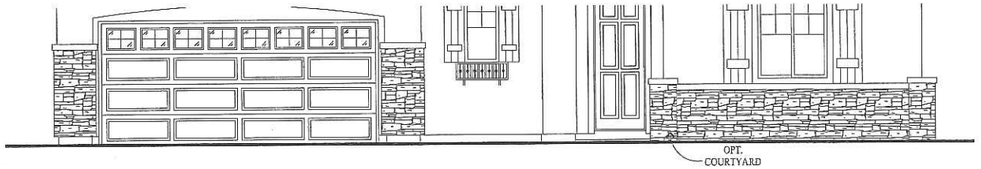

OPTIONAL COURTYARD PARTIAL FRONT ELEVATION

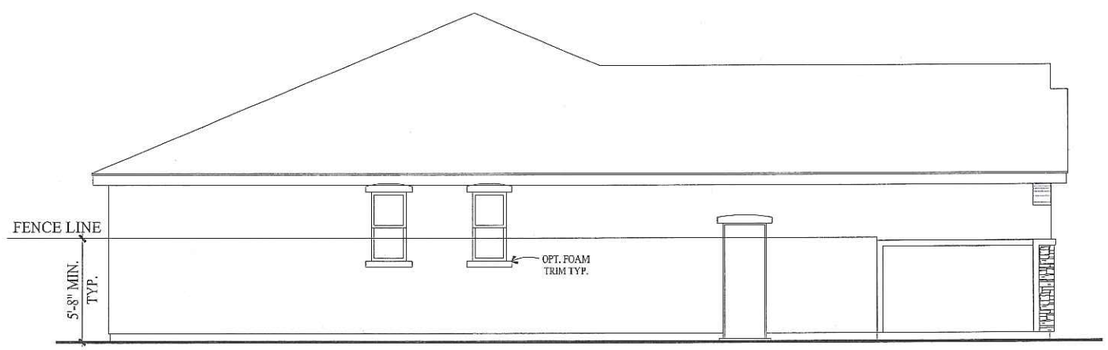

LEFT ELEVATION

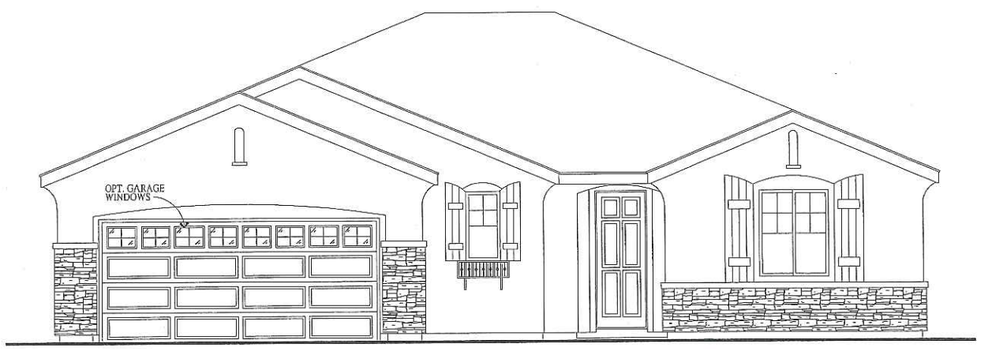

FRONT ELEVATION

Woodside Homes
BETTER BY DESIGN

Job #: 12036
Date: Dec 06, 2012
Scale: 1/8" = 1'-0"

RECEIVED
DEC - 6 2012
PLANNING DEPT.

PLAN 1
ELEVATION "B"

LEMOORE
Lemoore, CA

KEVIN L. CROOK
ARCHITECT
INC.
klarch.com
© Copyright: All Rights Reserved

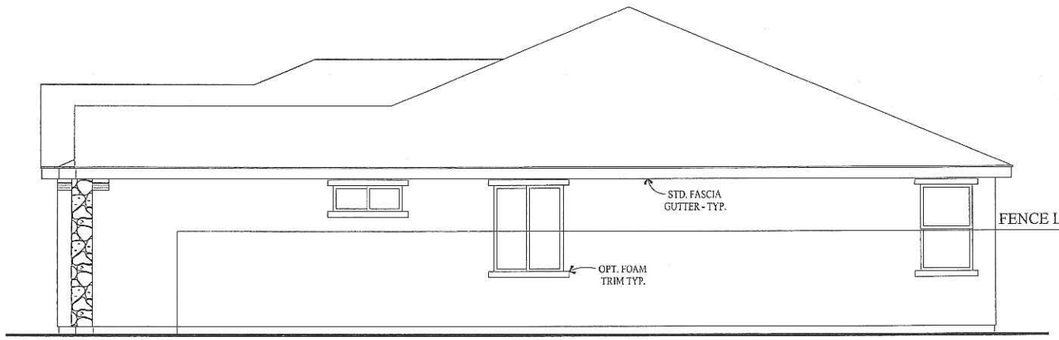

RIGHT ELEVATION

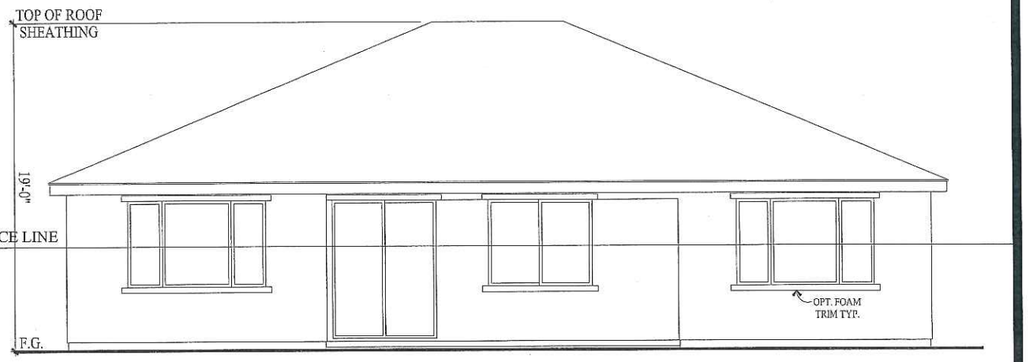

REAR ELEVATION

ITEMS SHOWN DASHED SHALL OCCUR ON LOTS ADJACENT TO PUBLIC RIGHT OF WAYS REQUIRING ENHANCEMENTS – SEE SITE PLAN

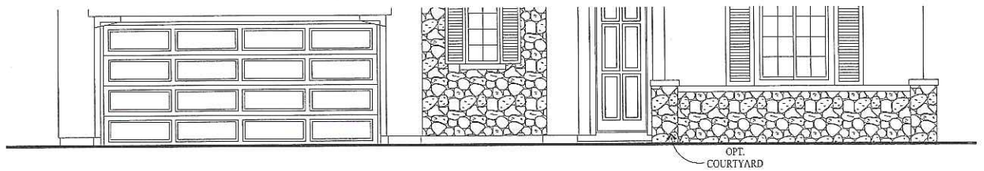

OPTIONAL COURTYARD PARTIAL FRONT ELEVATION

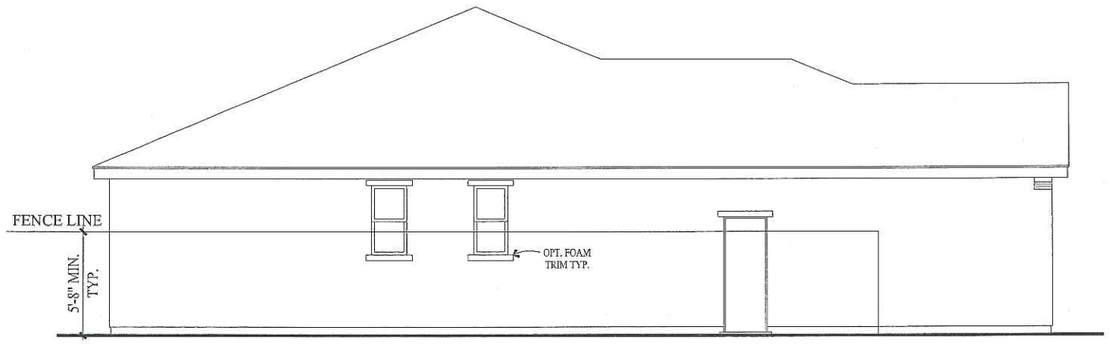

LEFT ELEVATION

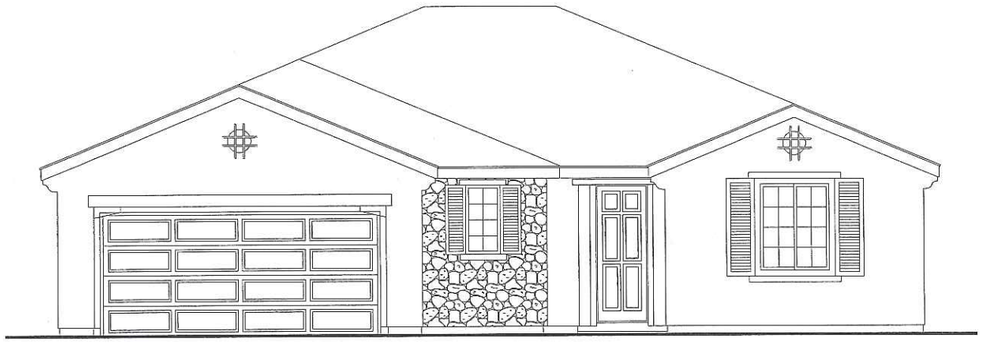

FRONT ELEVATION

Woodside Homes
BETTER BY DESIGN

Job #: 12036
Date: Dec 06, 2012
Scale: 1/8" = 1'-0"

RECEIVED
DEC - 6 2012
PLANNING DEPT.

PLAN 1
ELEVATION "C"

LEMOORE
Lemoore, CA

KEVIN L. CROOK
ARCHITECT
INC.
klcarch.com
©Copyright: All Rights Reserved

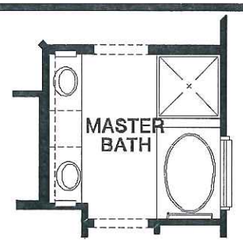

OPTIONAL MASTER BATH

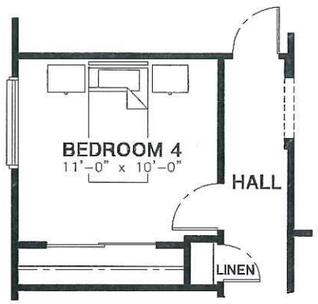

OPTIONAL BEDROOM 4
IN LIEU OF DEN

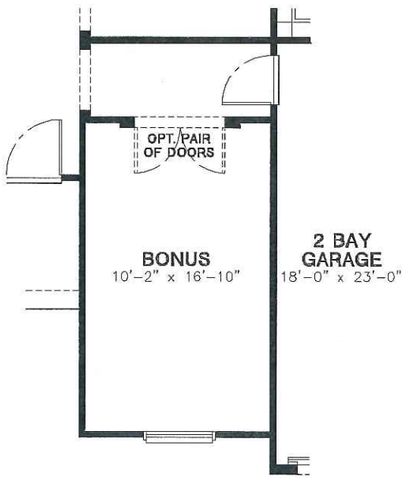

OPTIONAL BONUS IN LIEU
OF 3rd BAY GARAGE

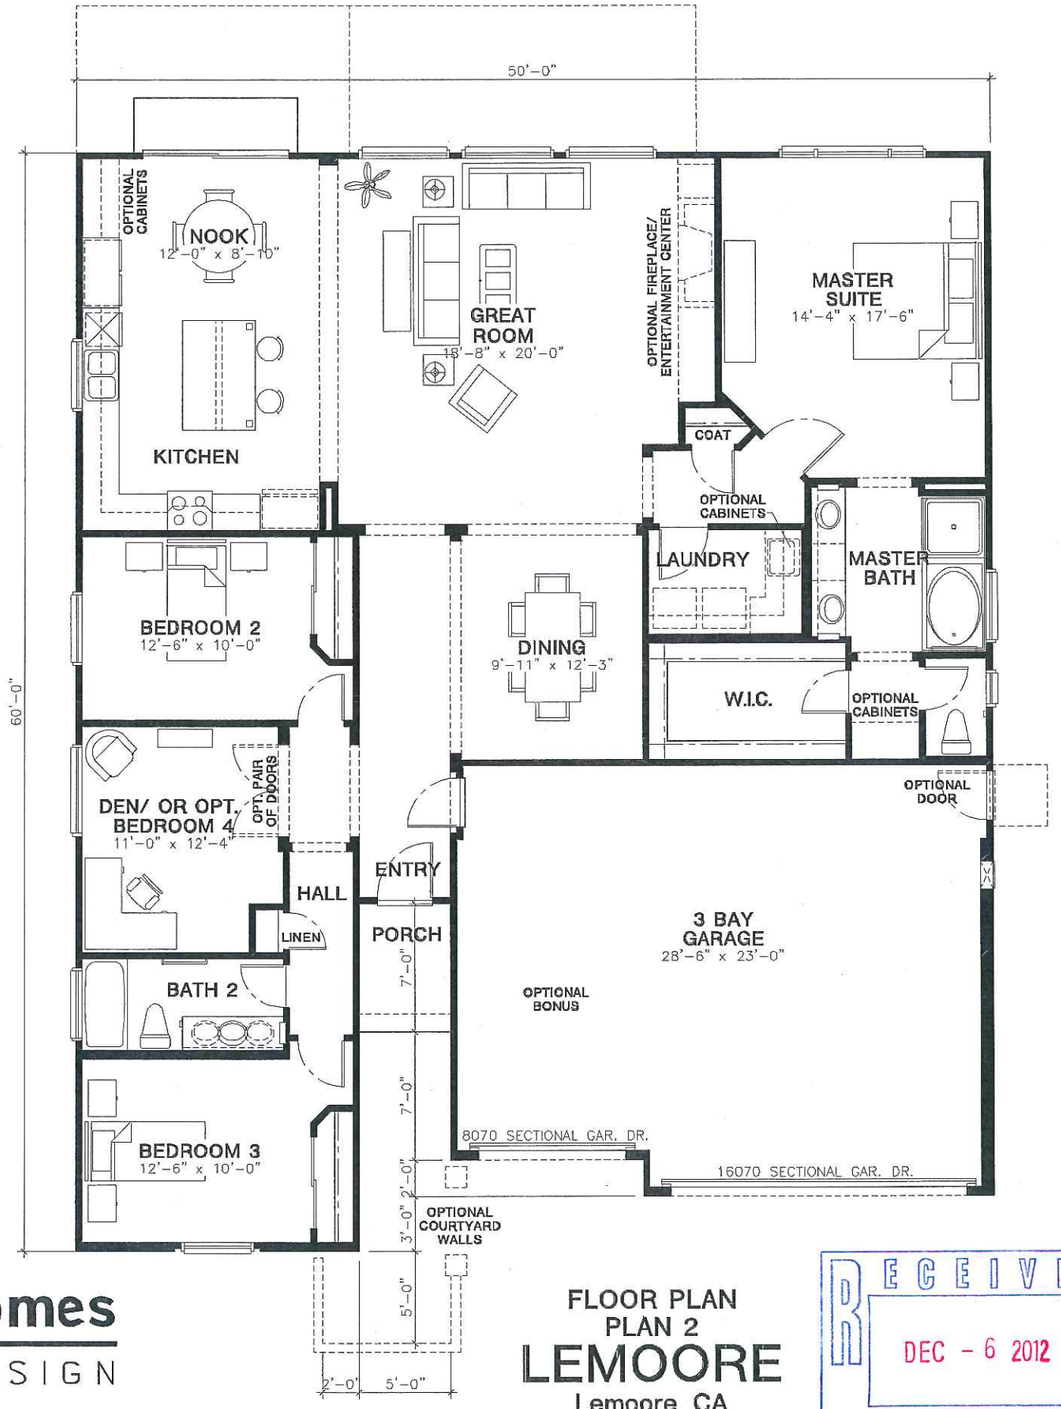

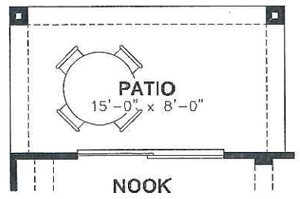

OPTIONAL PATIO

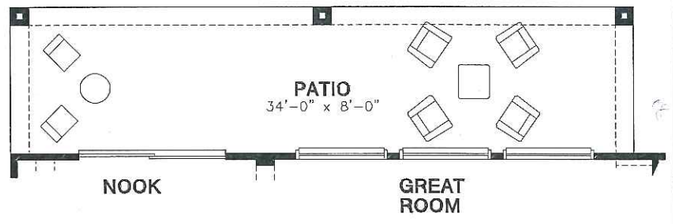

OPTIONAL EXTENDED PATIO

AREA TABULATION

CONDITIONED SPACE	
FLOOR AREA – TOTAL	
DWELLING (AT STANDARD CONDITION)	2127 SQFT.
OPTIONAL BONUS	+229 SQFT.
TOTAL DWELLING (w/ OPT. BONUS)	2356 SQFT.

UNCONDITIONED SPACE	
3 BAY GARAGE	668 SQFT.
2 BAY GARAGE AT OPT. BONUS	439 SQFT.
PORCH	35 SQFT.
OPTIONAL PATIO	120 SQFT.
OPTIONAL EXTENDED PATIO	272 SQFT.

Woodside Homes
BETTER BY DESIGN

Job #: 1209
Date: AUG 21, 2012
Scale: 1/8" = 1'-0"

FLOOR PLAN
PLAN 2
LEMOORE
Lemoore, CA

RECEIVED
DEC - 6 2012
PLANNING DEPT.

ball architects, inc.
PHOENIX/ARIZONA 602-252-6678

CAH-11/28/2012 12:09 PM Plan 2_Floor Plan.dwg

RIGHT ELEVATION

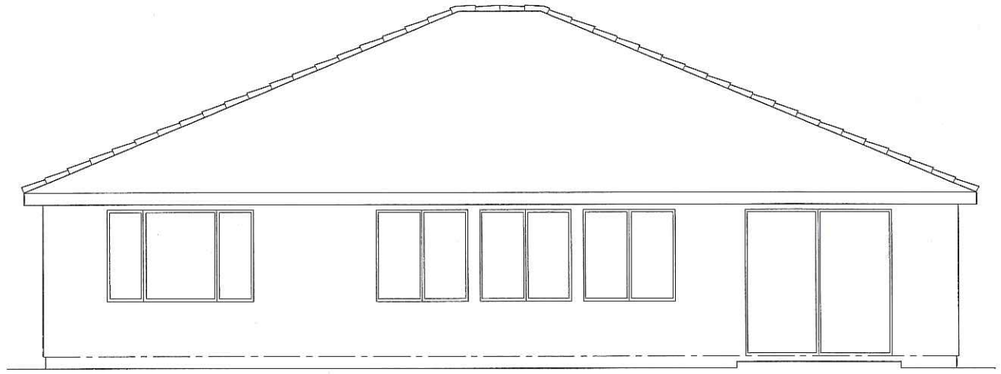

REAR ELEVATION

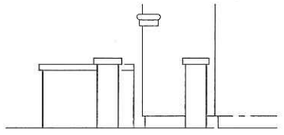

OPTIONAL COURTYARD
PARTIAL RIGHT ELEVATION

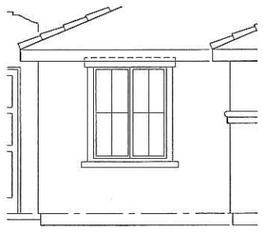

AT OPTIONAL
BONUS

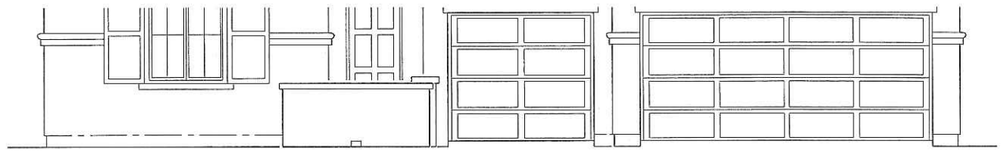

OPTIONAL COURTYARD PARTIAL FRONT ELEVATION

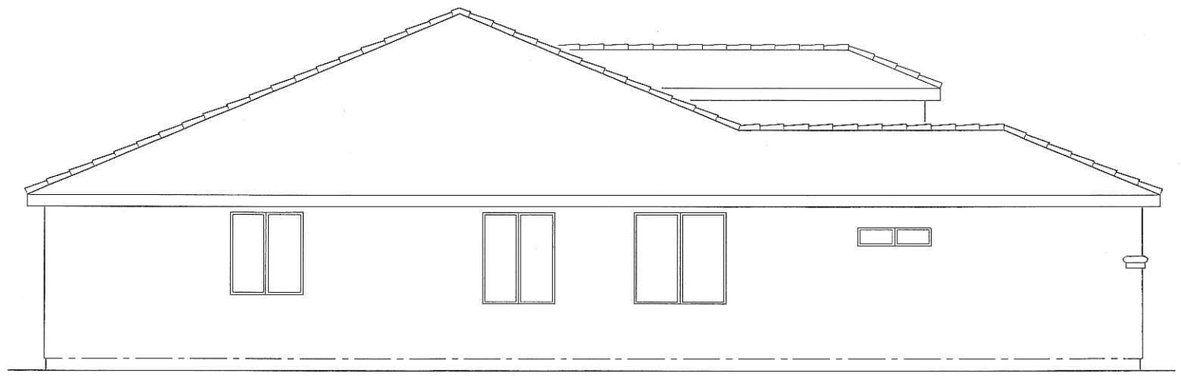

LEFT ELEVATION

FRONT ELEVATION

Woodside Homes
BETTER BY DESIGN

Job #: 1209
Date: AUG 21, 2012
Scale: 1/8" = 1'-0"

ELEVATION "A"
PLAN 2
LEMOORE
Lemoore, CA

RECEIVED
DEC - 6 2012
PLANNING DEPT.

ball architects, inc.
PHOENIX/ARIZONA 602-252-6678

CNH-11/28/2012 12:16 PM Plan 2-Elevation A.dwg

RIGHT ELEVATION

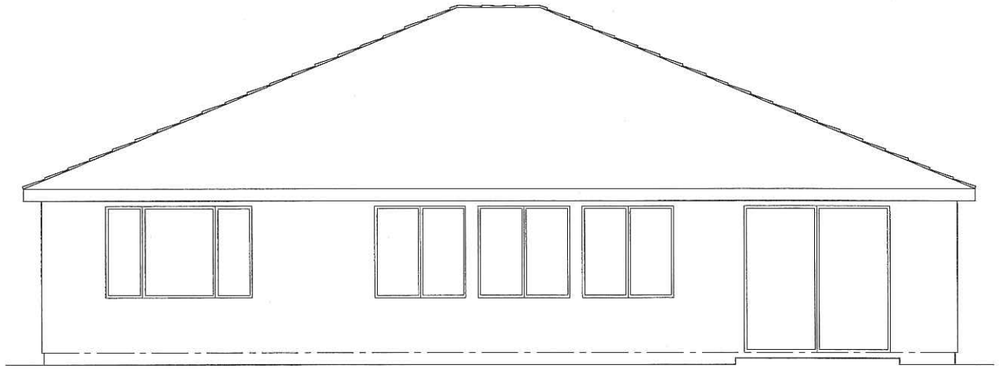

REAR ELEVATION

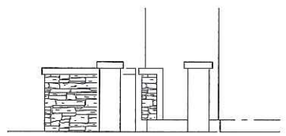

OPTIONAL COURTYARD
PARTIAL RIGHT ELEVATION

AT OPTIONAL
BONUS

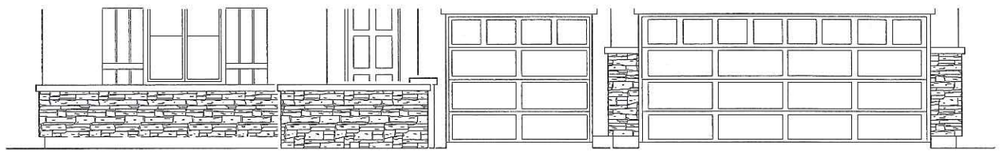

OPTIONAL COURTYARD PARTIAL FRONT ELEVATION

LEFT ELEVATION

FRONT ELEVATION

Woodside Homes
BETTER BY DESIGN

Job #: 1209
Date: AUG 21, 2012
Scale: 1/8" = 1'-0"

RECEIVED
DEC - 6 2012
PLANNING DEPT.

ELEVATION "B"
PLAN 2
LEMOORE
Lemoore, CA

ball architects, inc.
PHOENIX/ARIZONA 602-252-6678

CAH-11/28/2012 12:16 PMPlan 2-Elevation A.dwg

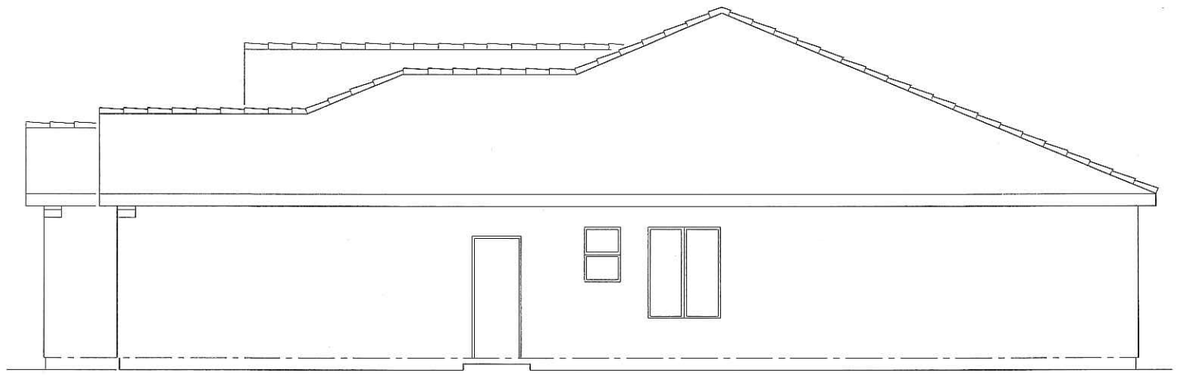

RIGHT ELEVATION

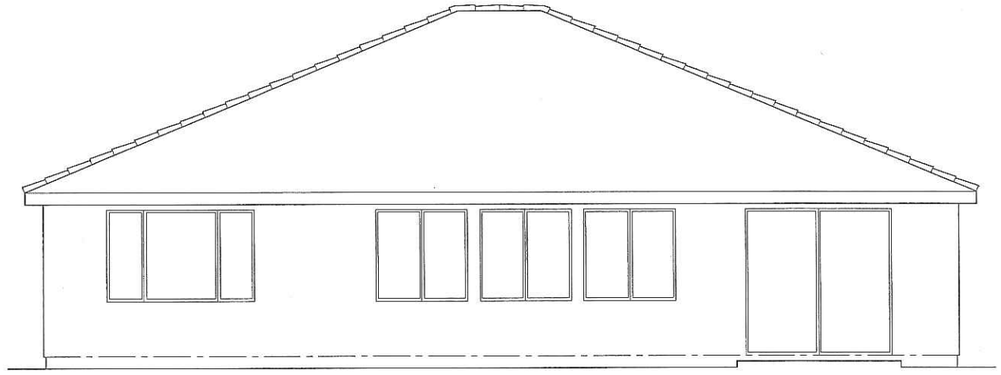

REAR ELEVATION

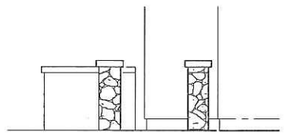

OPTIONAL COURTYARD
PARTIAL RIGHT ELEVATION

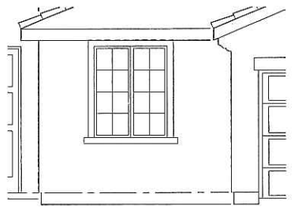

AT OPTIONAL
BONUS

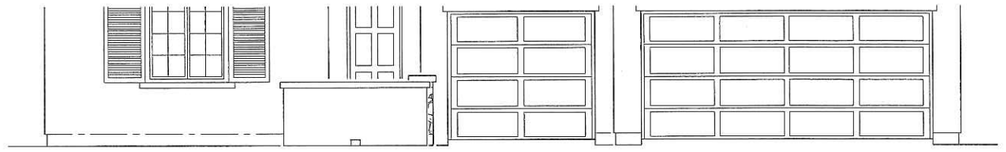

OPTIONAL COURTYARD PARTIAL FRONT ELEVATION

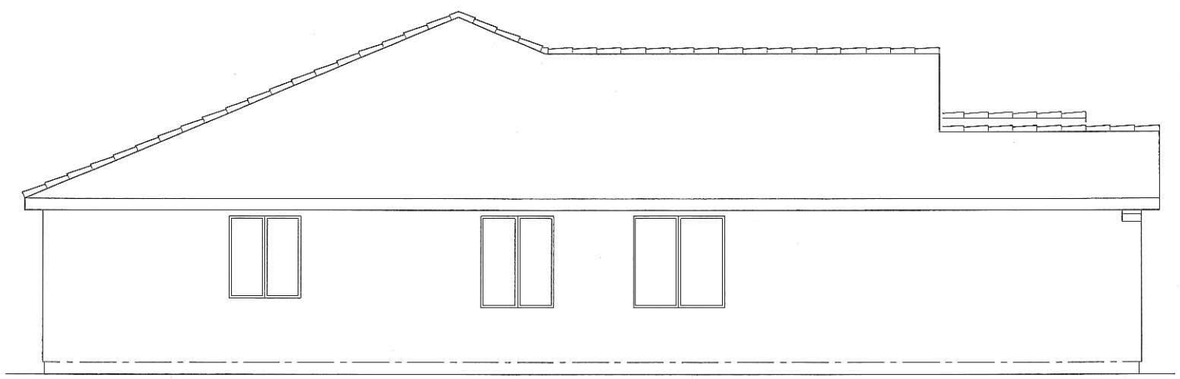

LEFT ELEVATION

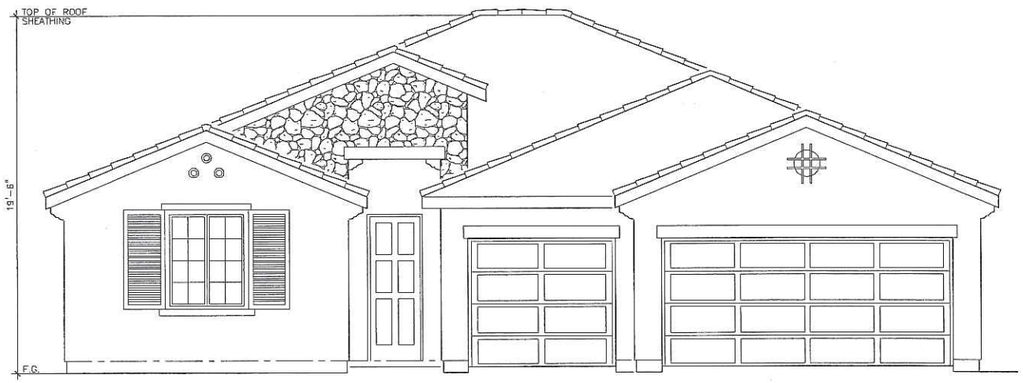

FRONT ELEVATION

Woodside Homes
BETTER BY DESIGN

Job #: 1209
Date: AUG 21, 2012
Scale: 1/8" = 1'-0"

RECEIVED
DEC - 6 2012
PLANNING DEPT.

ELEVATION "C"
PLAN 2
LEMOORE
Lemoore, CA

ball architects, inc.
PHOENIX/ARIZONA 602-252-6678

GAH-11/28/2012 12:28 PMPlan 2-Elevation C.dwg

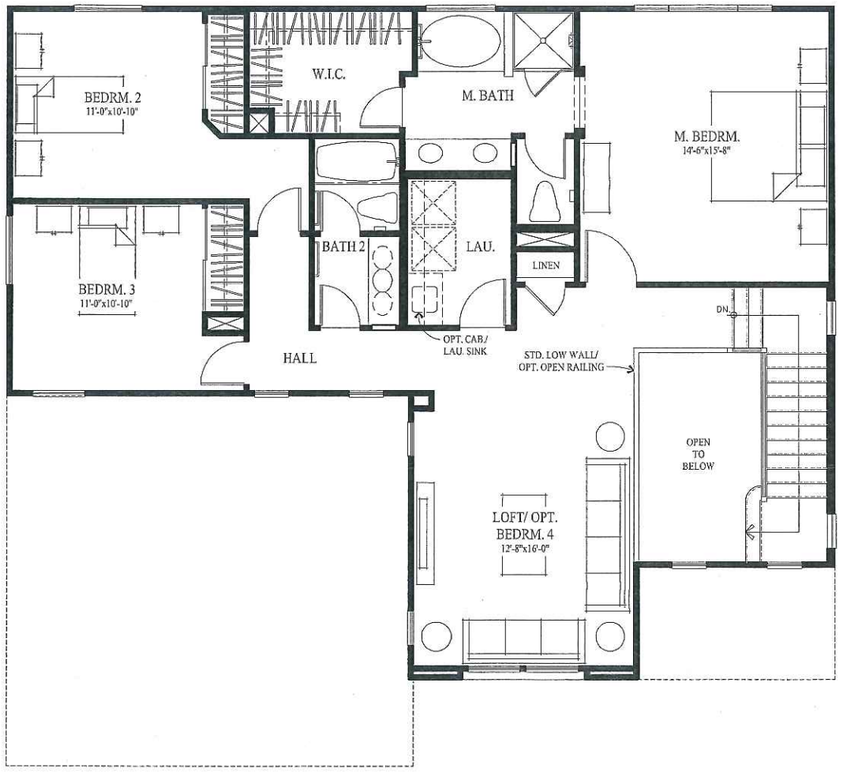

SECOND FLOOR PLAN

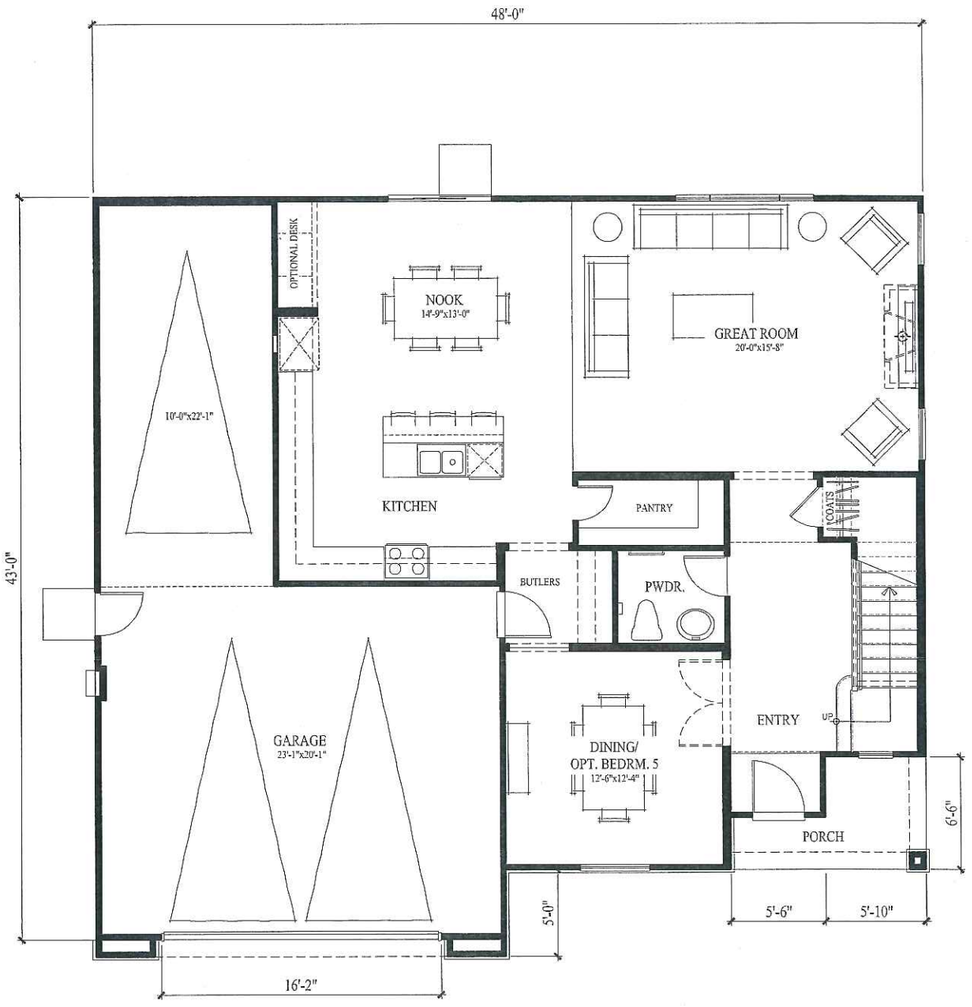

FIRST FLOOR PLAN

RECEIVED
DEC - 6 2012
PLANNING DEPT.

AREA TABULATION

CONDITIONED SPACE	
FIRST FLOOR AREA	1,200 SQ. FT.
SECOND FLOOR AREA	1,251 SQ. FT.
TOTAL DWELLING	2,451 SQ. FT.
UNCONDITIONED SPACE	
GARAGE	711 SQ. FT.
PORCH	54 SQ. FT.
PATIO	96 SQ. FT.
OPTIONAL PATIO	96 SQ. FT.

Woodside Homes
BETTER BY DESIGN

Job #: 12036
Date: Dec 06, 2012
Scale: 1/8" = 1'-0"

PLAN 3
LEMOORE
Lemoore, CA

KEVIN L. CROOK
ARCHITECT
INC.
klcarch.com
© Copyright: All Rights Reserved

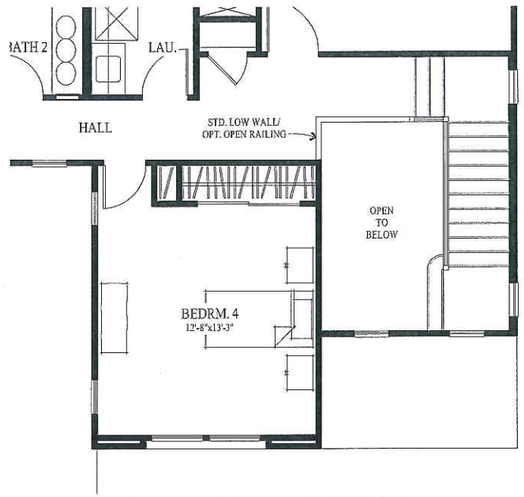

OPTIONAL BEDROOM 4

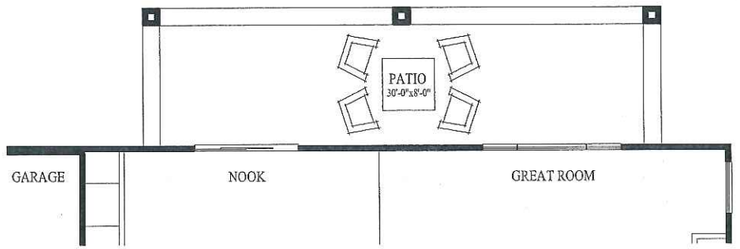

OPTIONAL EXTENDED PATIO

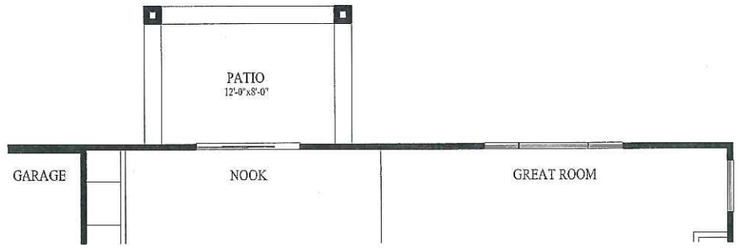

OPTIONAL PATIO

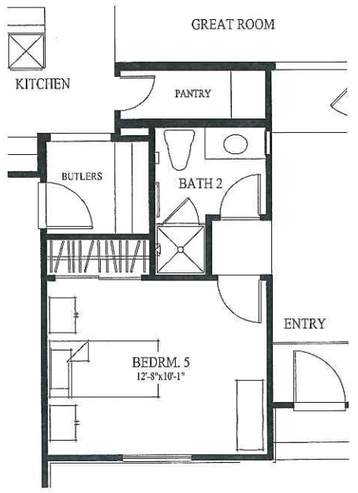

OPTIONAL BEDROOM 5

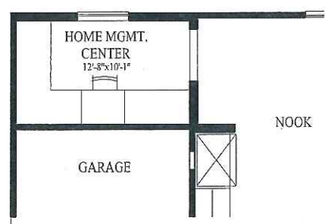

OPTIONAL HOME
MANAGEMENT CENTER

RECEIVED
DEC - 6 2012
PLANNING DEPT.

Woodside Homes
BETTER BY DESIGN

Job #: 12036
Date: Dec 06, 2012
Scale: 1/8" = 1'-0"

FLOOR PLAN OPTIONS
PLAN 3
LEMOORE
Lemoore, CA

KEVIN L. CROOK
ARCHITECT
INC.
klcarch.com
© Copyright: All Rights Reserved

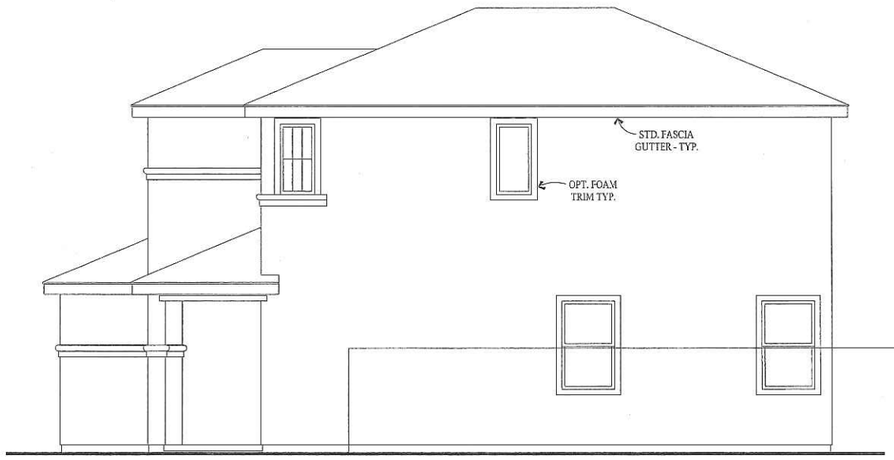

RIGHT ELEVATION

REAR ELEVATION

ITEMS SHOWN DASHED SHALL OCCUR ON LOTS ADJACENT TO PUBLIC RIGHT OF WAYS REQUIRING ENHANCEMENTS – SEE SITE PLAN

LEFT ELEVATION

FRONT ELEVATION

Woodside Homes
BETTER BY DESIGN

Job #: 12036
Date: Dec 06, 2012
Scale: 1/8" = 1'-0"

RECEIVED
DEC - 6 2012
PLANNING DEPT.

PLAN 3
ELEVATION "A"
LEMOORE
Lemoore, CA

KEVIN L. CROOK
ARCHITECT
INC.
klcarch.com
© Copyright: All Rights Reserved

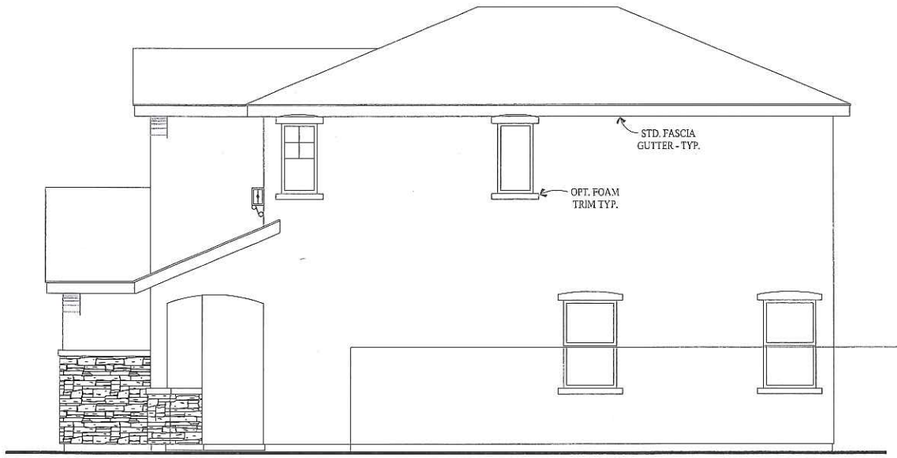

RIGHT ELEVATION

REAR ELEVATION

ITEMS SHOWN DASHED SHALL OCCUR ON LOTS ADJACENT TO PUBLIC RIGHT OF WAYS REQUIRING ENHANCEMENTS – SEE SITE PLAN

LEFT ELEVATION

FRONT ELEVATION

Woodside Homes
BETTER BY DESIGN

Job #: 12036
Date: Dec 06, 2012
Scale: 1/8" = 1'-0"

RECEIVED
DEC - 6 2012
PLANNING DEPT.

PLAN 3
ELEVATION "B"
LEMOORE
Lemoore, CA

KEVIN L. CROOK
ARCHITECT
INC.
klcarch.com
Copyright: All Rights Reserved

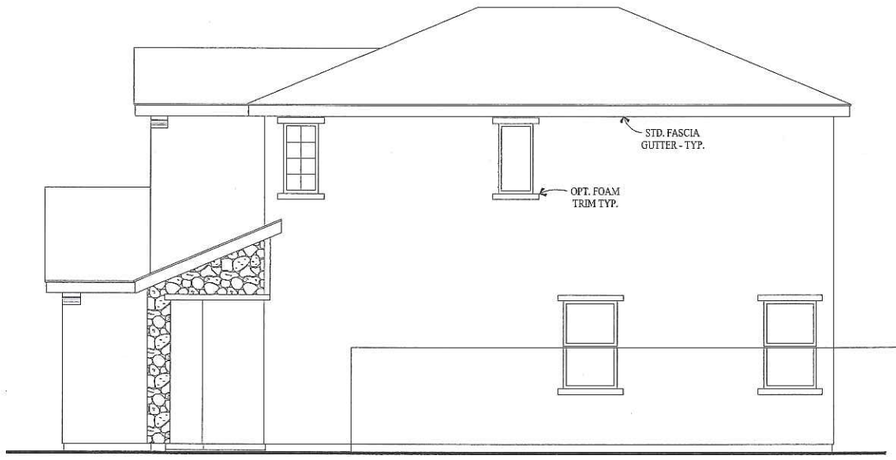

RIGHT ELEVATION

REAR ELEVATION

ITEMS SHOWN DASHED SHALL OCCUR ON LOTS ADJACENT TO PUBLIC RIGHT OF WAYS REQUIRING ENHANCEMENTS – SEE SITE PLAN

LEFT ELEVATION

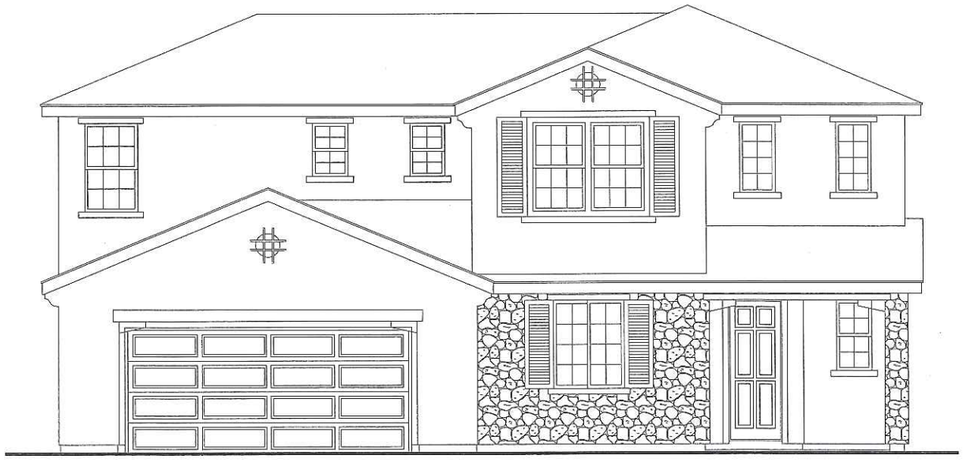

FRONT ELEVATION

Woodside Homes
BETTER BY DESIGN

Job #: 12036
Date: Dec 06, 2012
Scale: 1/8" = 1'-0"

RECEIVED
DEC - 6 2012
PLANNING DEPT.

PLAN 3
ELEVATION "C"
LEMOORE
Lemoore, CA

KEVIN L. CROOK
ARCHITECT
INC.
klcarch.com
© Copyright: All Rights Reserved

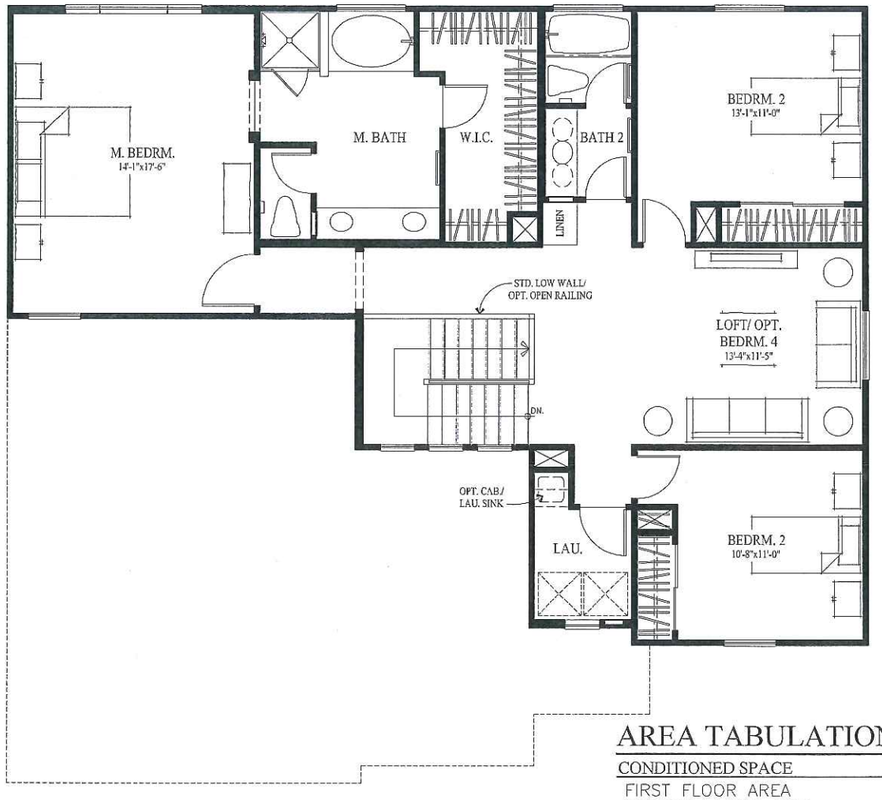

SECOND FLOOR PLAN

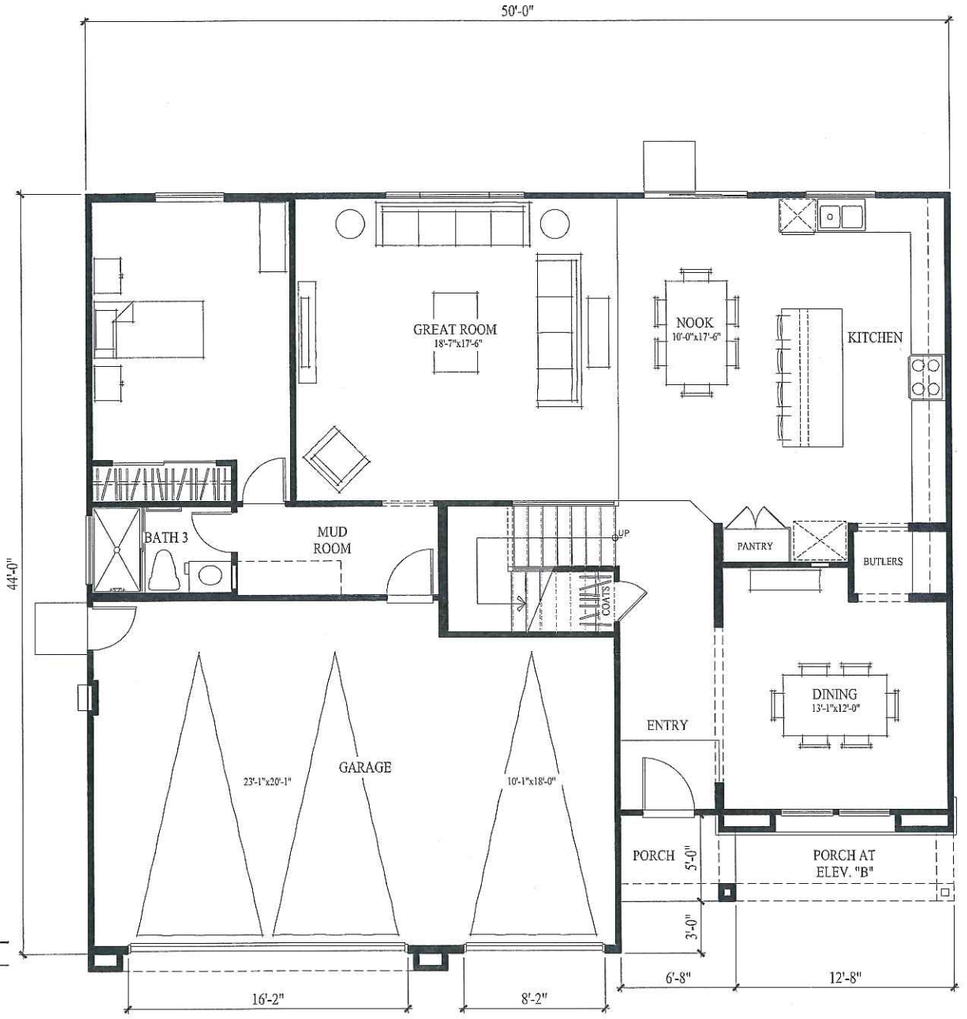

FIRST FLOOR PLAN

AREA TABULATION

CONDITIONED SPACE	
FIRST FLOOR AREA	1,444 SQ. FT.
SECOND FLOOR AREA	1,270 SQ. FT.
TOTAL DWELLING	2,714 SQ. FT.
OPT. BONUS/ BUNK RM./ BEDRM. 6 & BEDRM. 7 SECOND FLOOR AREA	1,703 SQ. FT.
TOTAL DWELLING	3,147 SQ. FT.
UNCONDITIONED SPACE	
GARAGE	601 SQ. FT.
PORCH	32 SQ. FT.
PATIO	160 SQ. FT.
OPT. PATIO	288 SQ. FT.

Woodside Homes
BETTER BY DESIGN

Job #: 12036
Date: Dec 06, 2012
Scale: 1/8" = 1'-0"

RECEIVED
DEC - 6 2012
PLANNING DEPT.

PLAN 4
LEMOORE
Lemoore, CA

KEVIN L. CROOK
ARCHITECT
INC.
klcarch.com
© Copyright: All Rights Reserved

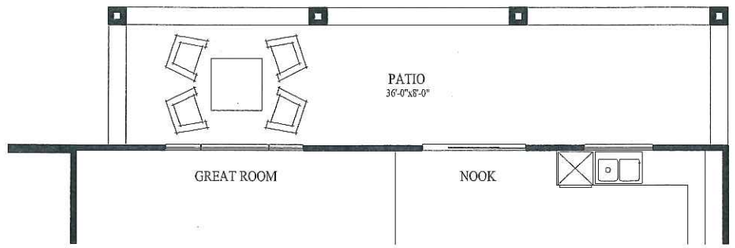

OPTIONAL EXTENDED PATIO

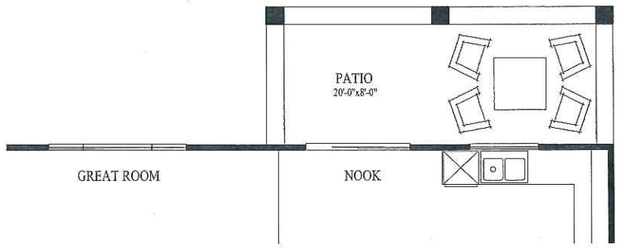

OPTIONAL PATIO

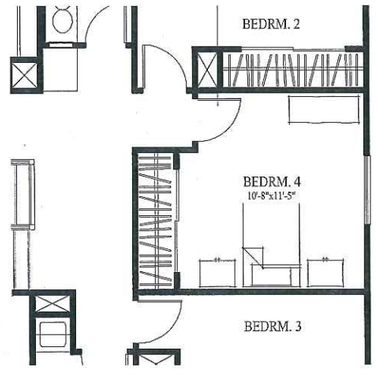

OPTIONAL BEDROOM 4

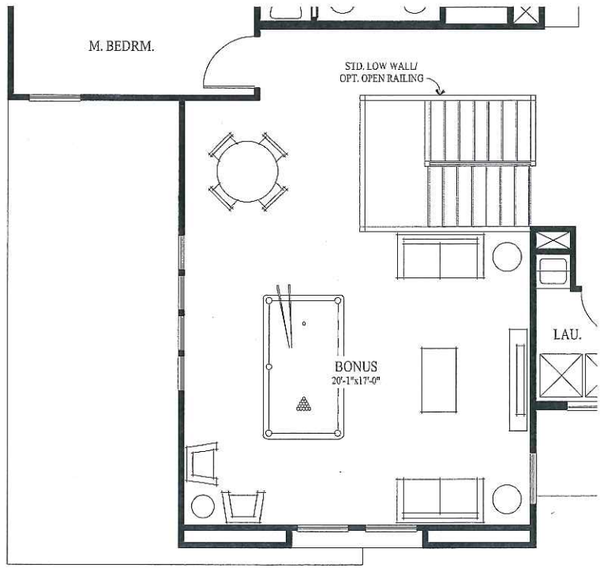

OPTIONAL BONUS

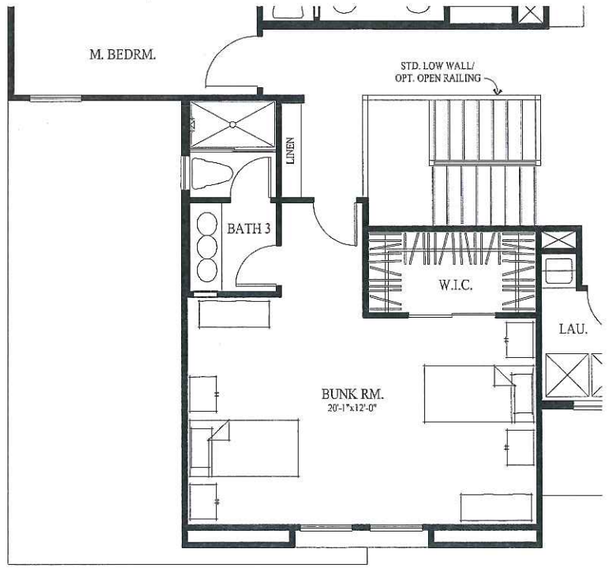

OPTIONAL BUNK ROOM

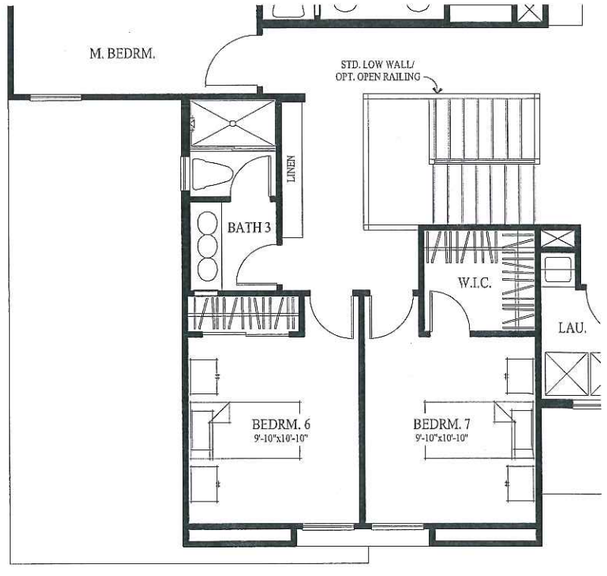

OPTIONAL BEDROOM 6 & 7

Woodside Homes
BETTER BY DESIGN

Job #: 12036
Date: Dec 06, 2012
Scale: 1/8" = 1'-0"

RECEIVED
DEC - 6 2012
PLANNING DEPT

FLOOR PLAN OPTIONS
PLAN 4
LEMOORE
Lemoore, CA

KEVIN L. CROOK
ARCHITECT
INC.
klcarch.com
© Copyright: All Rights Reserved

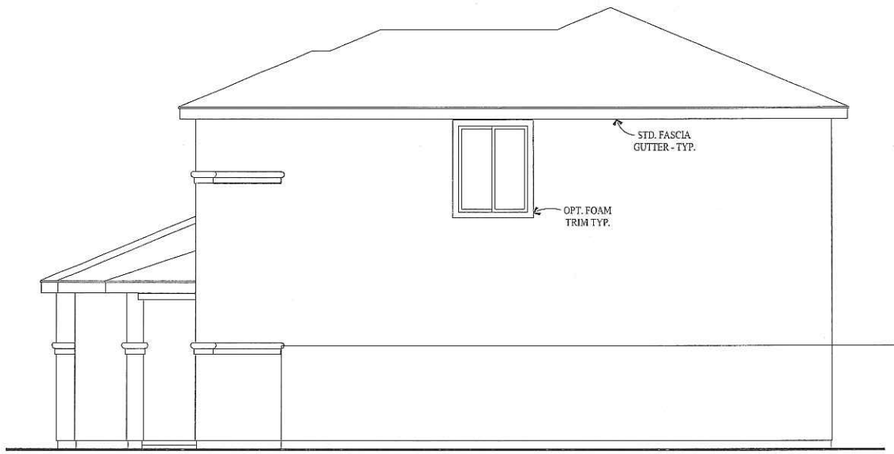

RIGHT ELEVATION

REAR ELEVATION

ITEMS SHOWN DASHED SHALL OCCUR ON LOTS ADJACENT TO PUBLIC RIGHT OF WAYS REQUIRING ENHANCEMENTS – SEE SITE PLAN

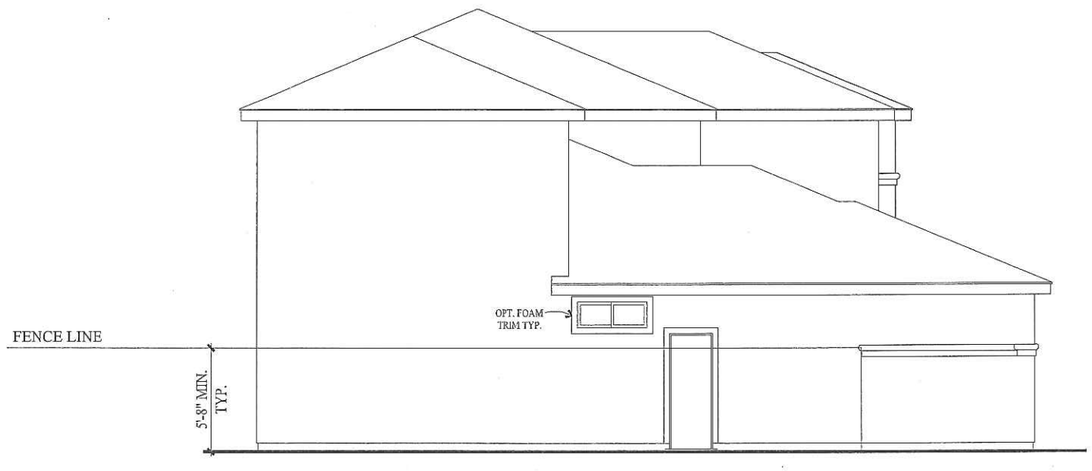

LEFT ELEVATION

FRONT ELEVATION

Woodside Homes
BETTER BY DESIGN

Job #: 12036
Date: Dec 06, 2012
Scale: 1/8" = 1'-0"

RECEIVED
DEC - 6 2012
PLANNING DEPT.

PLAN 4
ELEVATION "A"
LEMOORE
Lemoore, CA

KEVIN L. CROOK
ARCHITECT
INC.
klcarch.com
© Copyright. All Rights Reserved

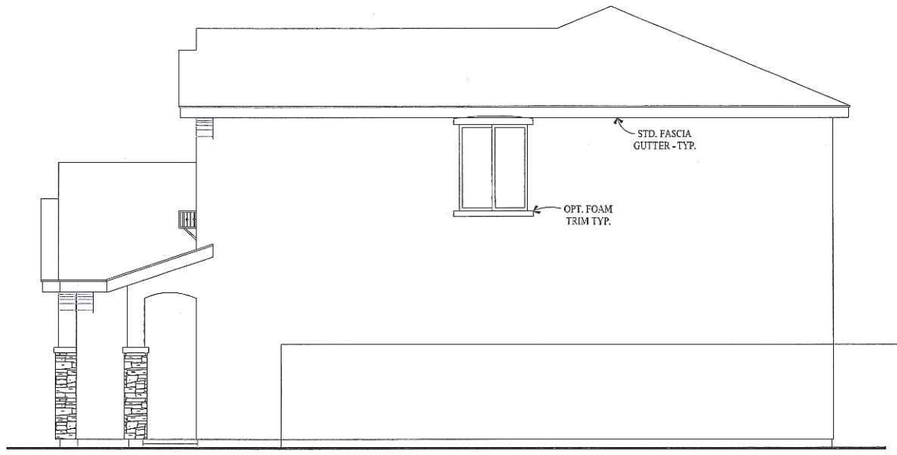

RIGHT ELEVATION

REAR ELEVATION

ITEMS SHOWN DASHED SHALL OCCUR ON LOTS ADJACENT TO PUBLIC RIGHT OF WAYS REQUIRING ENHANCEMENTS – SEE SITE PLAN

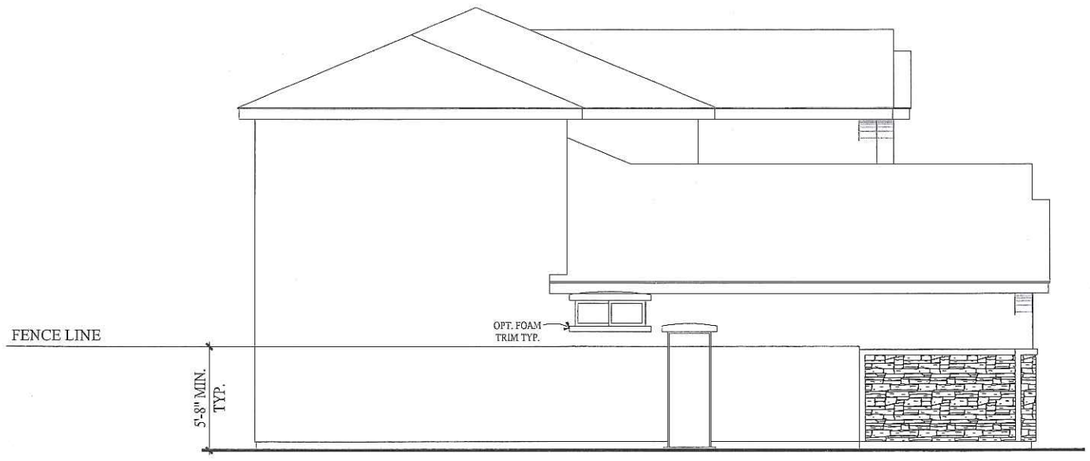

LEFT ELEVATION

FRONT ELEVATION

Woodside Homes
BETTER BY DESIGN

Job #: 12036
Date: Dec 06, 2012
Scale: 1/8" = 1'-0"

RECEIVED
DEC - 6 2012
PLANNING DEPT.

PLAN 4
ELEVATION "B"

LEMOORE

Lemoore, CA

KEVIN L. CROOK
ARCHITECT
INC.
klcarch.com

©Copyright: All Rights Reserved

RIGHT ELEVATION

REAR ELEVATION

ITEMS SHOWN DASHED SHALL OCCUR ON LOTS ADJACENT TO PUBLIC RIGHT OF WAYS REQUIRING ENHANCEMENTS – SEE SITE PLAN

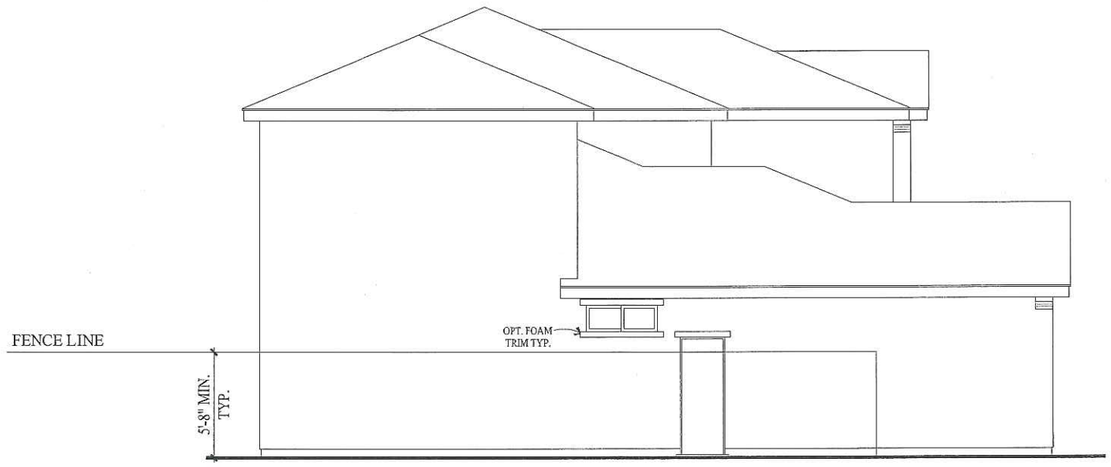

LEFT ELEVATION

FRONT ELEVATION

Woodside Homes
BETTER BY DESIGN

Job #: 12036
Date: Dec 06, 2012
Scale: 1/8" = 1'-0"

RECEIVED
DEC - 6 2012
PLANNING DEPT.

PLAN 4
ELEVATION "C"

LEMOORE
Lemoore, CA

KEVIN L. CROOK
ARCHITECT
INC.
klcarch.com
© Copyright: All Rights Reserved

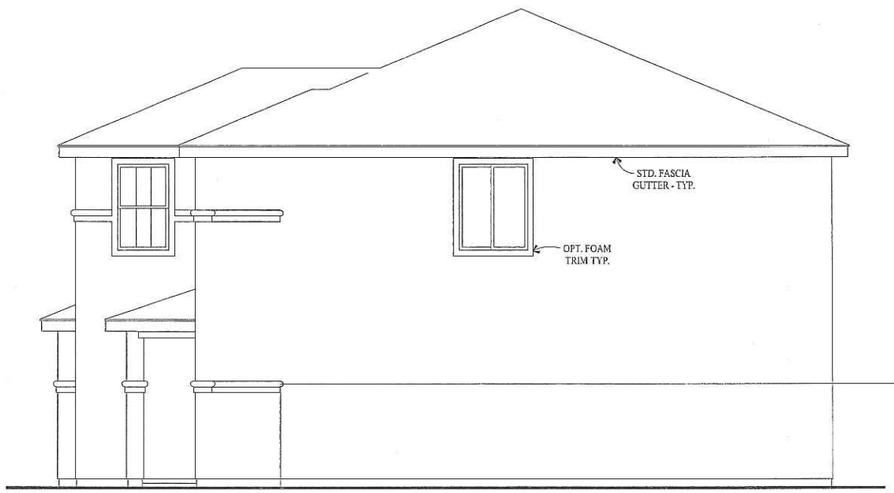

RIGHT ELEVATION

REAR ELEVATION

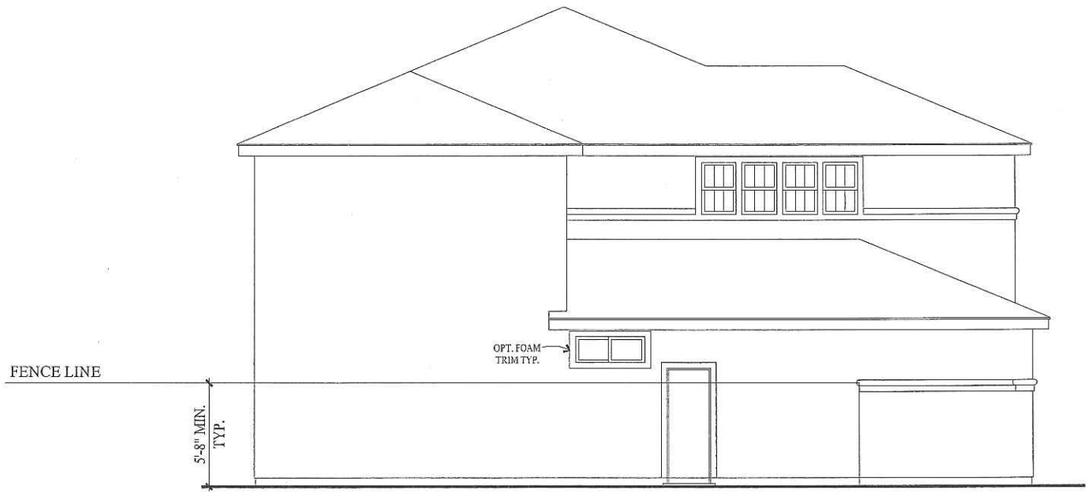

LEFT ELEVATION

FRONT ELEVATION

Woodside Homes
BETTER BY DESIGN

Job #: 12036
Date: Dec 06, 2012
Scale: 1/8" = 1'-0"

RECEIVED
DEC - 6 2012
PLANNING DEPT.

OPTIONAL BONUS
PLAN 4
ELEVATION "A"

LEMOORE

Lemoore, CA

KEVIN L. CROOK
ARCHITECT
INC.
klcarch.com
© Copyright: All Rights Reserved

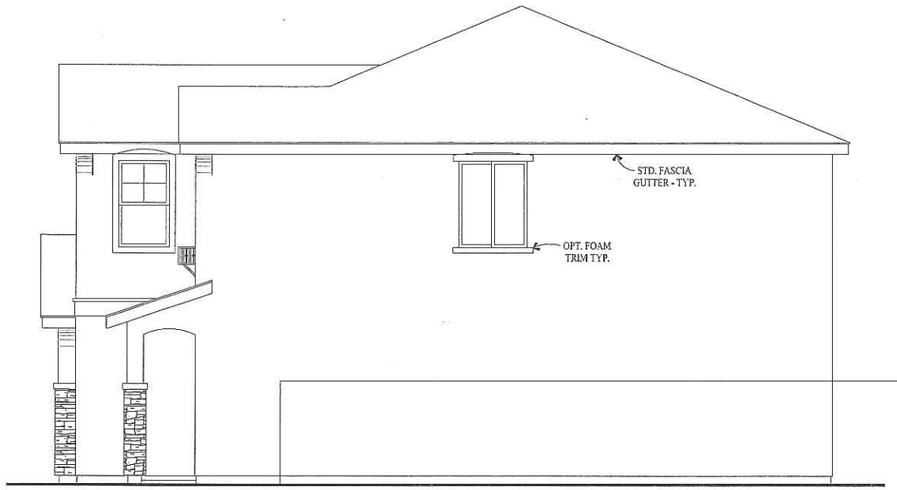

RIGHT ELEVATION

REAR ELEVATION

LEFT ELEVATION

FRONT ELEVATION

Woodside Homes
BETTER BY DESIGN

Job #: 12036
Date: Dec 06, 2012
Scale: 1/8" = 1'-0"

RECEIVED
DEC - 6 2012
PLANNING DEPT.

OPTIONAL BONUS
PLAN 4
ELEVATION "B"

LEMOORE
Lemoore, CA

KEVIN L. CROOK
ARCHITECT
INC.
klcarch.com
© Copyright All Rights Reserved

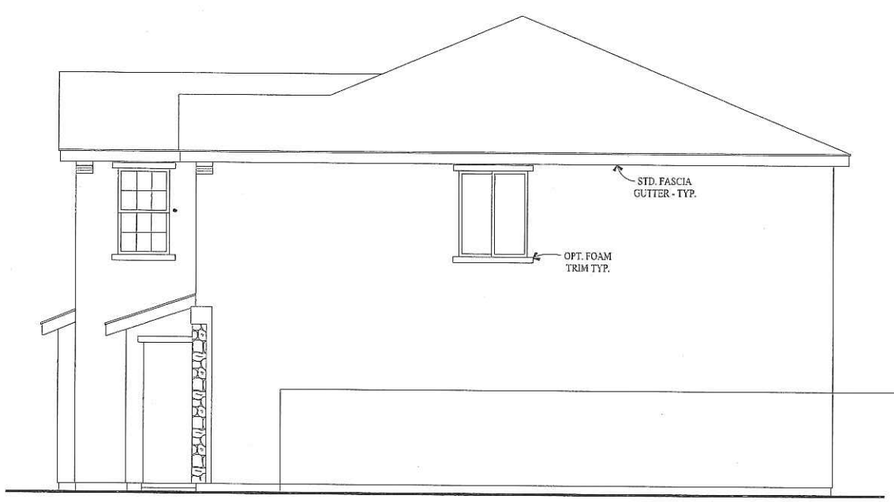

RIGHT ELEVATION

REAR ELEVATION

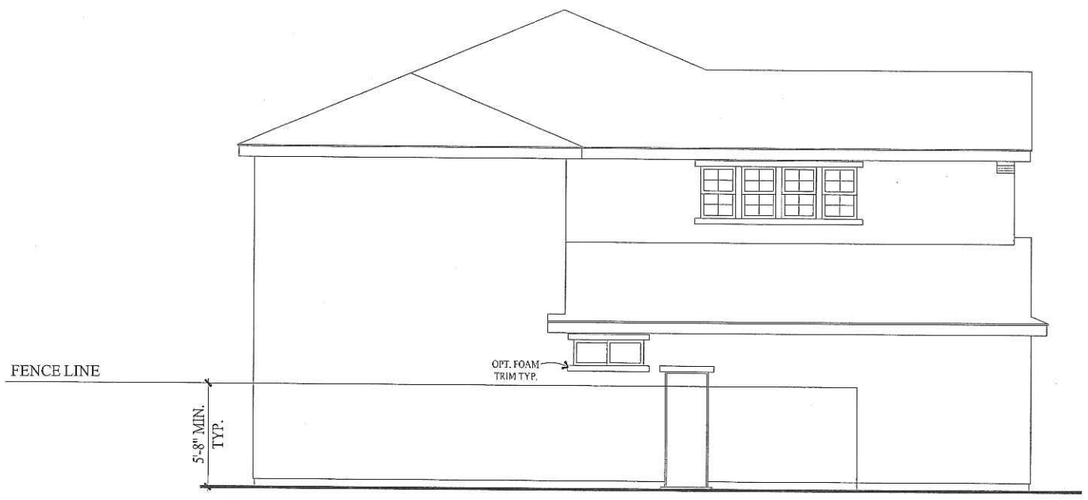

LEFT ELEVATION

FRONT ELEVATION

Woodside Homes
BETTER BY DESIGN

Job #: 12036
Date: Dec 06, 2012
Scale: 1/8" = 1'-0"

RECEIVED
DEC - 6 2012
PLANNING DEPT.

OPTIONAL BONUS
PLAN 4
ELEVATION "C"

LEMOORE

Lemoore, CA

KEVIN L. CROOK
ARCHITECT
INC.
klcarch.com

© Copyright: All Rights Reserved

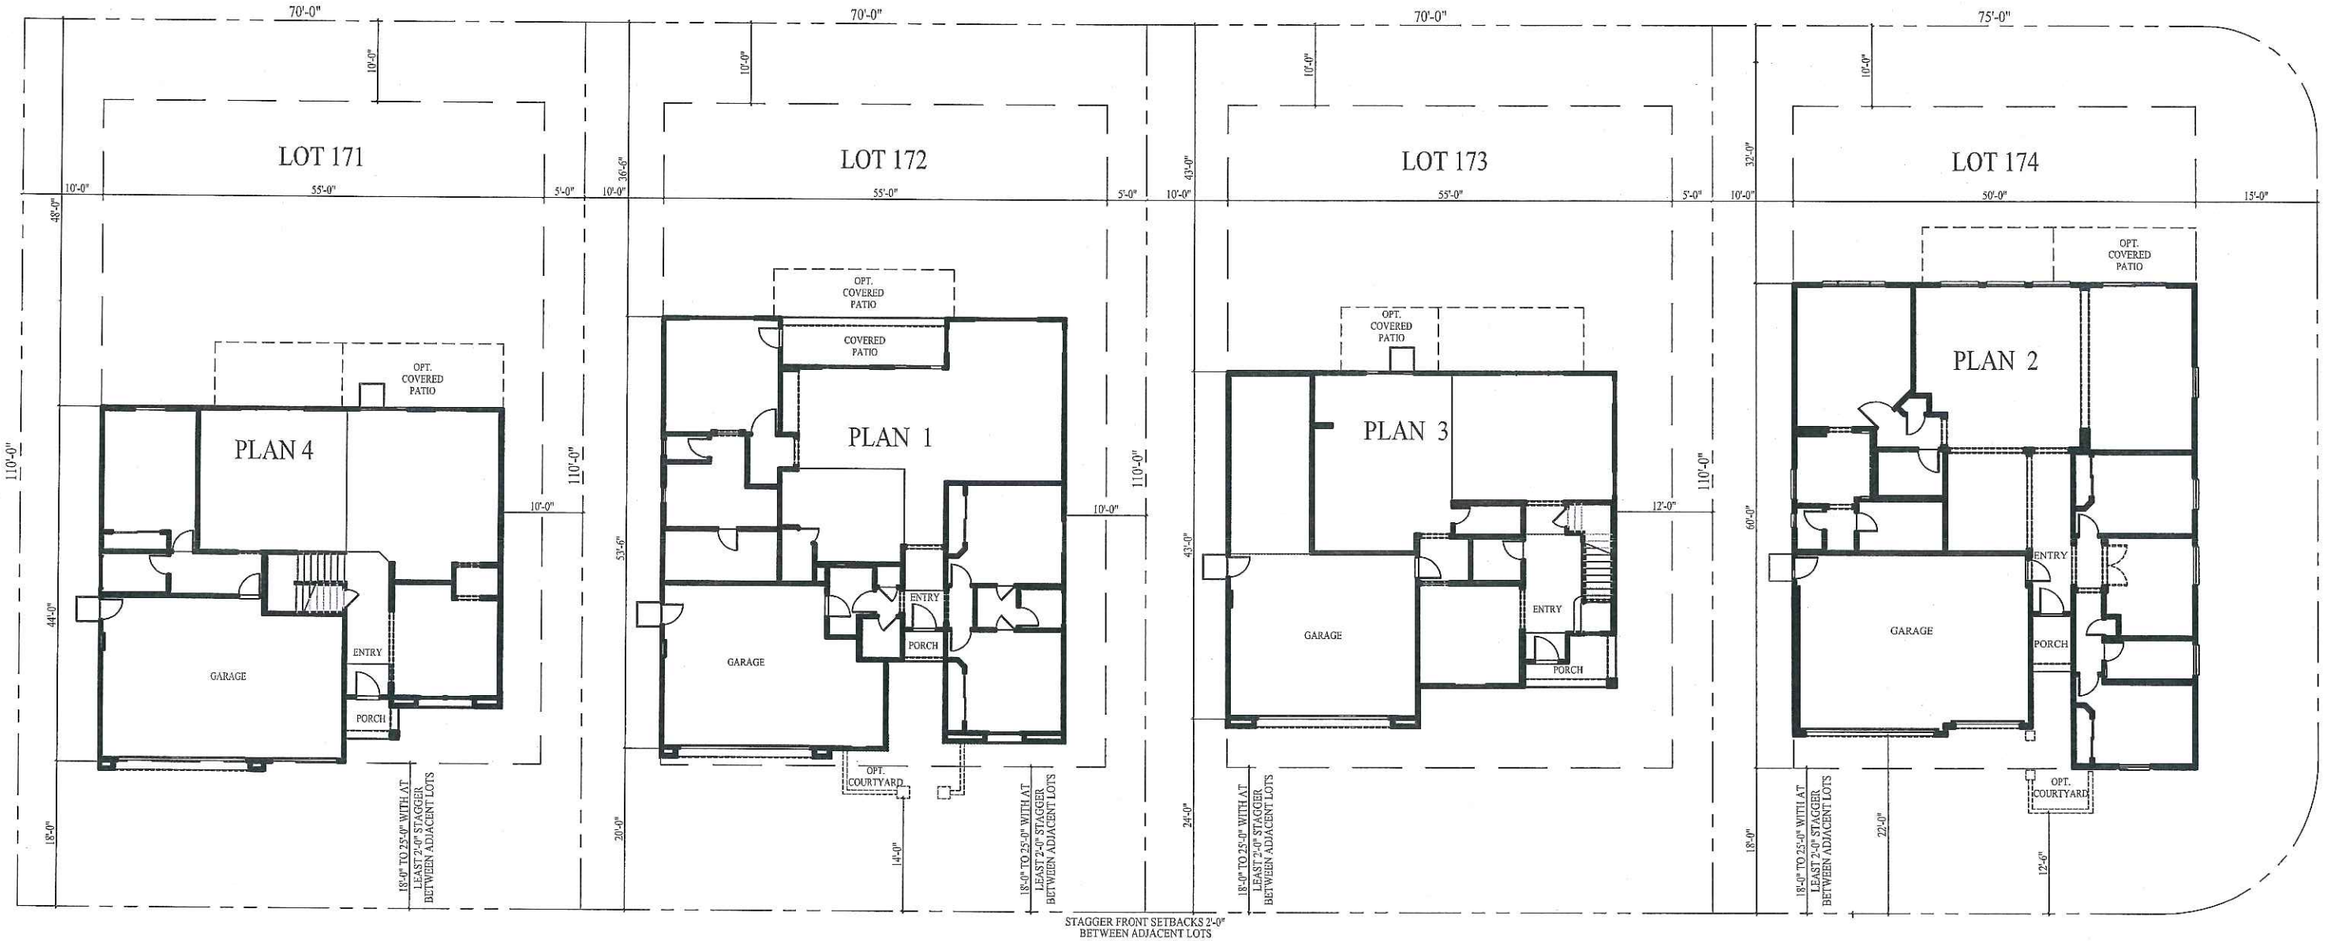

SITE PLAN

LEMOORE
Lemoore, CA

Woodside Homes
BETTER BY DESIGN

Job #: 12036
Date: Nov 26, 2012
Scale: 1/8" = 1'-0"

KEVIN L. CROOK
ARCHITECT
INC.
klcarch.com
© Copyright: All Rights Reserved