EXHIBIT A

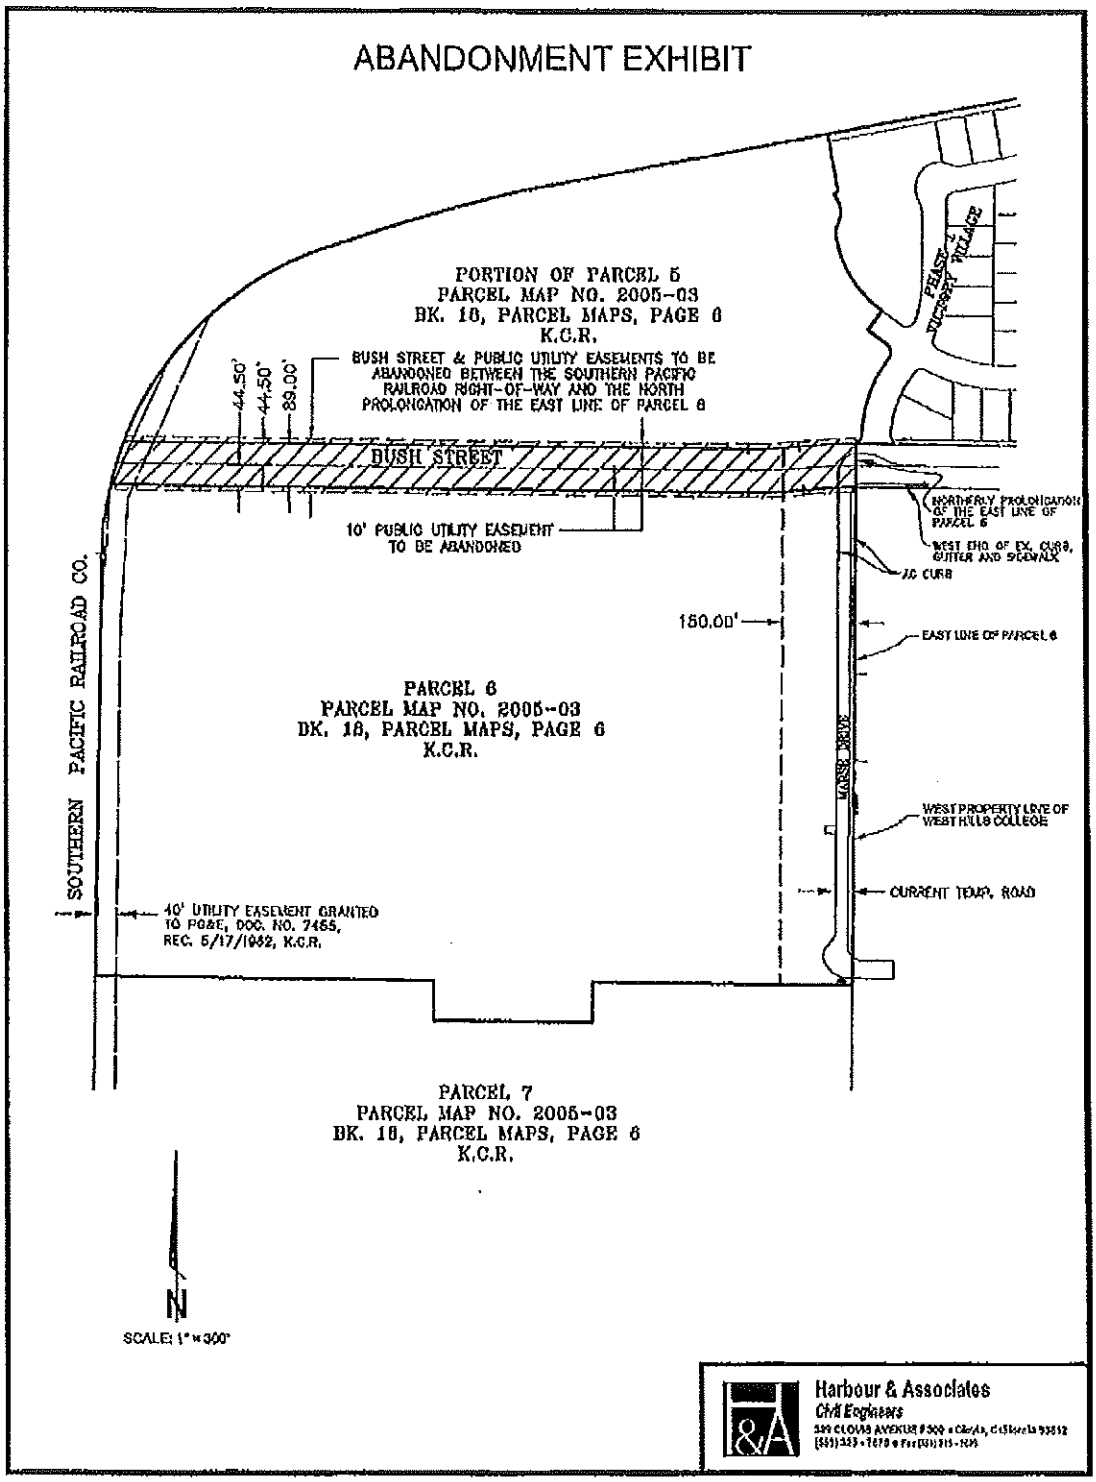
ABANDONMENT EXHIBIT
PORTION OF PARCEL 5
PARCEL MAP NO. 2005-03
BK. 18, PARCEL MAPS, PAGE 6
K.C.R.
BUSH STREET & PUBLIC UTILITY EASEMENTS TO BE ABANDONED BETWEEN THE SOUTHERN PACIFIC RAILROAD RIGHT-OF-WAY AND THE NORTH PROLONGATION OF THE EAST LINE OF PARCEL 6
44.50'
44.50'
89.00'
BUSH STREET
10' PUBLIC UTILITY EASEMENT TO BE ABANDONED
NORTHERLY PROLONGATION OF THE EAST LINE OF PARCEL 6
WEST END OF EX. CURB, GUTTER AND SIDEWALK
TC CURB
150.00'
EAST LINE OF PARCEL 6
PARCEL 6
PARCEL MAP NO. 2005-03
BK. 18, PARCEL MAPS, PAGE 6
K.C.R.
WEST PROPERTY LINE OF WEST HILLS COLLEGE
CURRENT TEMP. ROAD
SOUTHERN PACIFIC RAILROAD CO.
40' UTILITY EASEMENT GRANTED TO PG&E, DOC. NO. 7455, REC. 5/17/1962, K.C.R.
PARCEL 7
PARCEL MAP NO. 2005-03
BK. 18, PARCEL MAPS, PAGE 6
K.C.R.
N
SCALE: 1" = 300'
Harbour & Associates
Civil Engineers