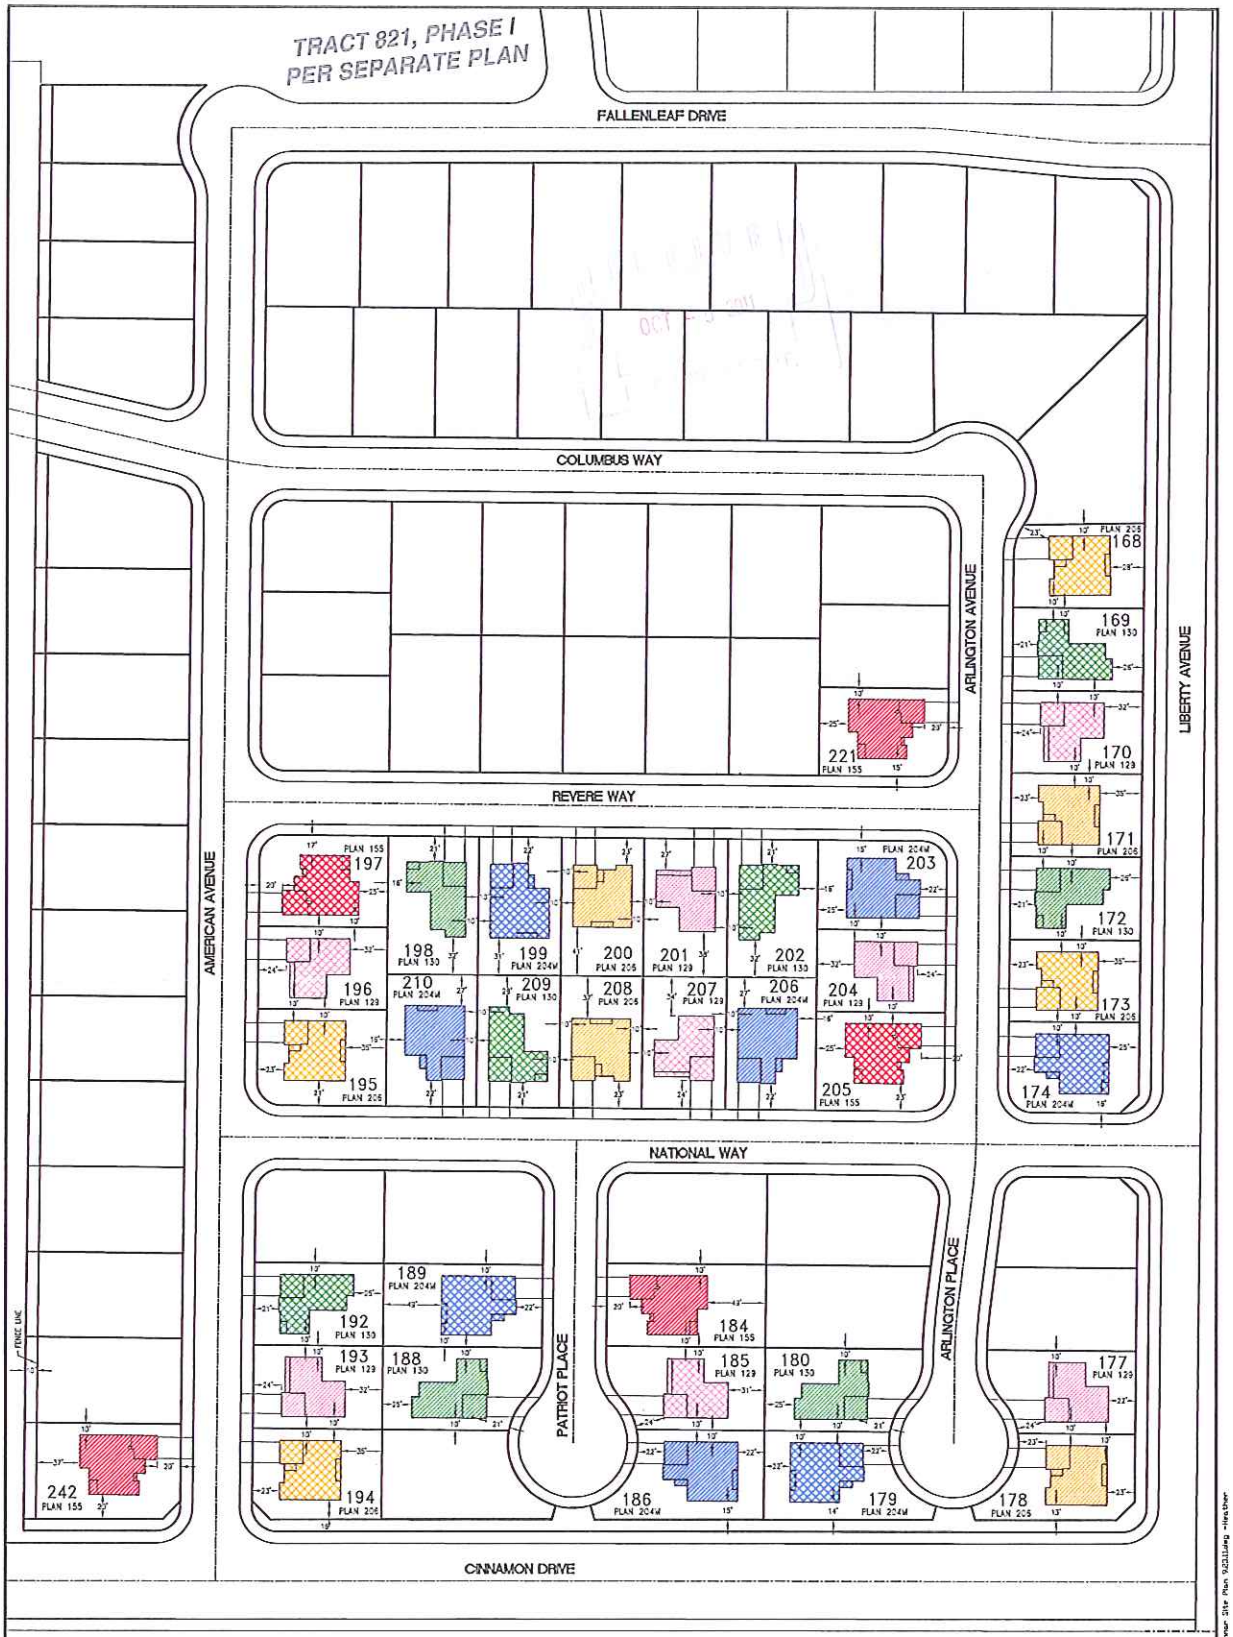

HOUSING LEGEND

- PLAN 129, ELEVATION A
- PLAN 129, ELEVATION B
- PLAN 130, ELEVATION A
- PLAN 130, ELEVATION B
- PLAN 155, ELEVATION A
- PLAN 155, ELEVATION B
- PLAN 204M, ELEVATION A
- PLAN 204M, ELEVATION B
- PLAN 206, ELEVATION A
- PLAN 206, ELEVATION B
- BUILDING PERMIT PREVIOUSLY OBTAINED

LEGEND

15' DIMENSION PERPENDICULARLY FROM HOUSE TO NEAREST PROPERTY LINE

N

SCALE IN FEET

0 25 50 100

SITE PLAN
LIBERTY II
LEMOORE, CA

REVISED: 9-26-2011

EST. 1968
PROVOST& PRITCHARD
CONSULTING GROUP
An Employee Owned Company
286 WEST CROMWELL AVENUE
FRESNO, CALIFORNIA 93711-6162
559/449-2700 FAX 559/449-2715
www.ppeng.com

9/27/2011 G:\Clients\Lennar - 12318\12318001 - Tract 821 Phase 2\dwg\Lennar Site Plan 9.23.11.dwg -Heather

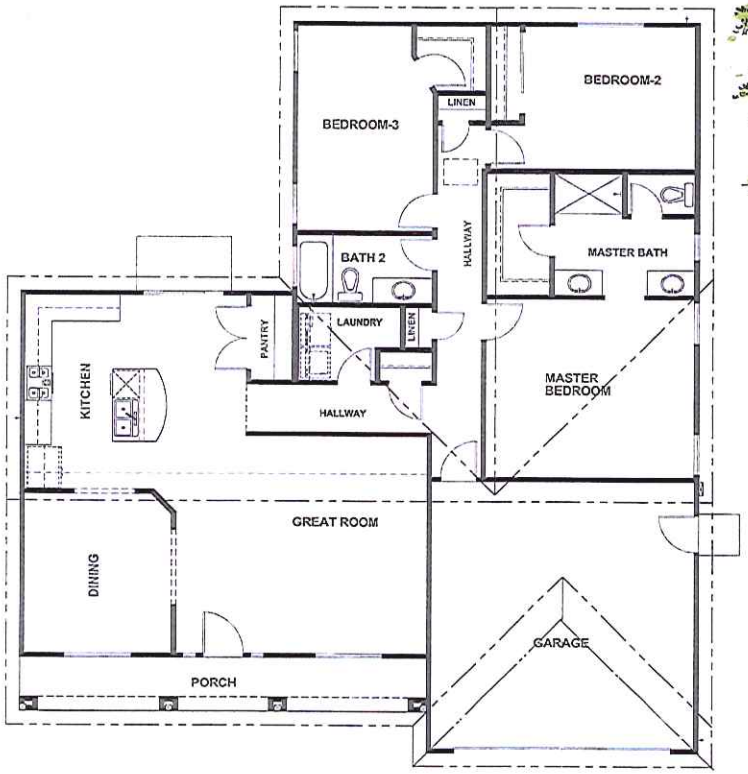

FLOOR PLAN 1694 S.F.

SCALE: 1/4" = 1'-0"

FRONT ELEVATION - A

N.T.S.

FRONT ELEVATION - B

N.T.S.

SEQUOIA 1694
LEMOORE- PLAN 129

DRAWN | DATE | PROJECT 1131

REV | DATE
0
1
2
3
4

LENNAR

8080 N. PALM AVE. SUITE 110, FRESNO, CA. 93711 PHONE (559) 447-3400

PREPARED BY:
RLC DESIGN PROGRESSIONS

SHEET NO.

OF SHEETS

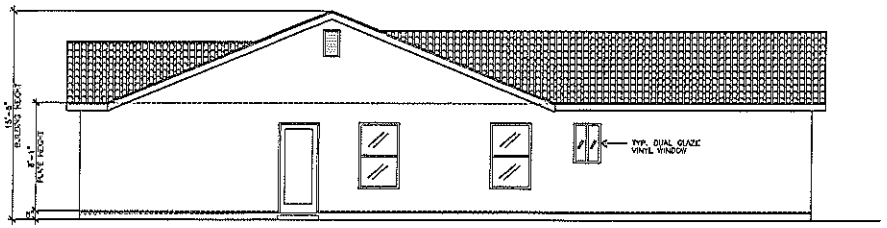

RIGHT SIDE ELEV. A

SCALE: 1/4" = 1'-0"

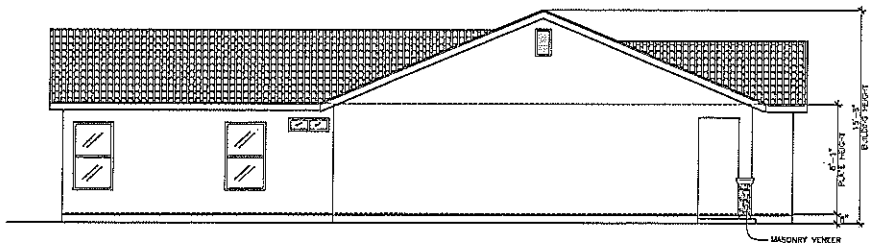

LEFT SIDE ELEV. A

SCALE: 1/4" = 1'-0"

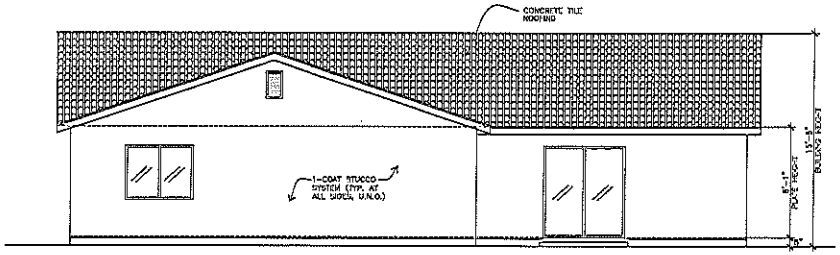

REAR ELEVATION

SCALE: 1/4" = 1'-0"

REV.	DATE
1	10/21/11
2	
3	
4	
5	

The information, arrangements and ideas represented within these drawings are and shall remain the property of LENNAR Homes. No part shall be copied, disclosed to others, or used in connection with any project without the written consent of LENNAR Homes.

SEQUOIA 1694
LEMOORE - PLAN 129

DRAWN | DATE AUG. 30, 2011 | PROJECT 1131

LENNAR®
8080 N. PALM AVE. SUITE 110, FRESNO, CA. 93711 PHONE (559) 447-3400

PREPARED BY:
RLC DESIGN PROGRESSIONS
2222 N. FIRST ST. #A #38, FRESNO CA 93715
PHONE (559) 434-5445

SHEET NO.
A-2
OF SHEETS

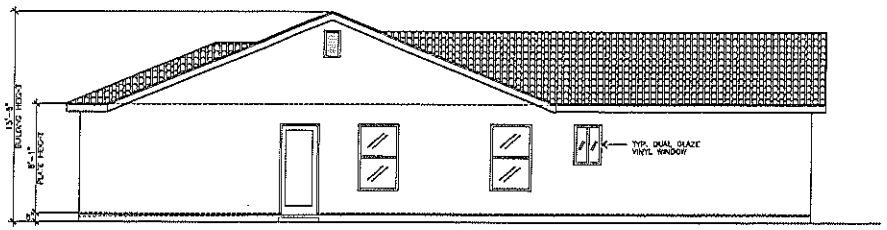

RIGHT SIDE ELEV. B

SCALE: 1/4" = 1'-0"

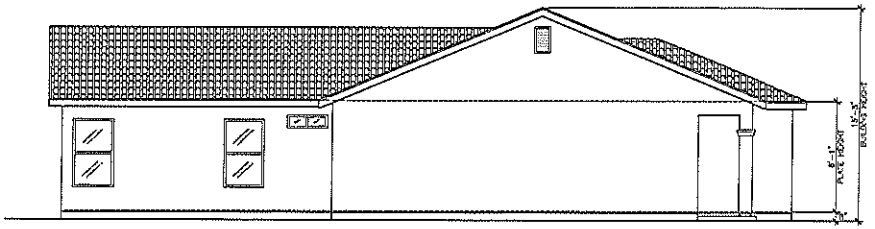

LEFT SIDE ELEV. B

SCALE: 1/4" = 1'-0"

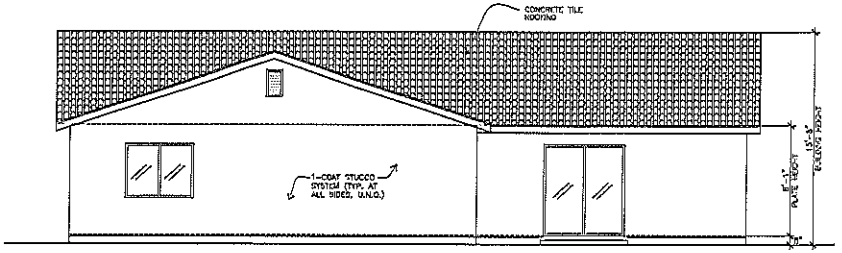

REAR ELEVATION

SCALE: 1/4" = 1'-0"

REV.	DATE
1	10/28/11
2	
3	
4	
5	

The information, components and ideas represented within these drawings are and shall remain the property of LENNAR Homes. No part shall be copied, disclosed to others, or used in connection with any project without the written consent of LENNAR Homes.

SEQUOIA 1694
LEMOORE- PLAN 129

DRAWN | DATE AUG. 30, 2011 | PROJECT 1131

LENNAR®
8080 N. PALM AVE. SUITE 110, FRESNO, CA. 93711 PHONE (559) 447-3400

PREPARED BY:
RLC DESIGN PROGRESSIONS
8222 N. FIRST ST. & 6 PARK FRESNO CA 93710
PHONE: (559) 435-3445

SHEET NO.
A-3
OF SHEETS

FLOOR PLAN 1905 S.F.

SCALE: 1/4" = 1'-0"

FRONT ELEVATION - A

N.T.S.

FRONT ELEVATION - B

N.T.S.

TAHOE 1905
LEMOORE- PLAN 130

DRAWN | DATE | PROJECT 1131

REV.	DATE
1	
2	
3	
4	
5	

LENNAR

8080 N. PALM AVE. SUITE 110, FRESNO, CA. 93711 PHONE (559) 447-3400

PREPARED BY:
RLC DESIGN PROGRESSIONS

SHEET NO.

OF SHEETS

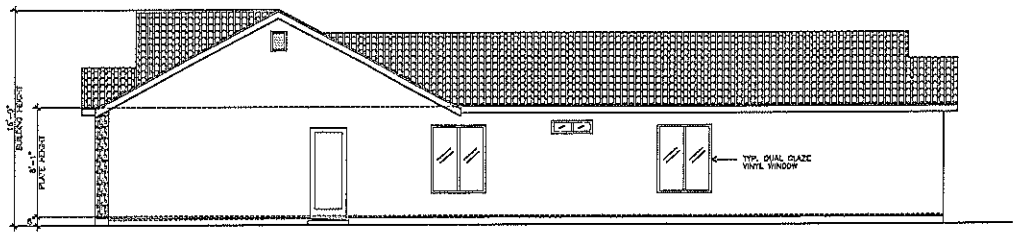

RIGHT SIDE ELEV. A

SCALE: 1/4" = 1'-0"

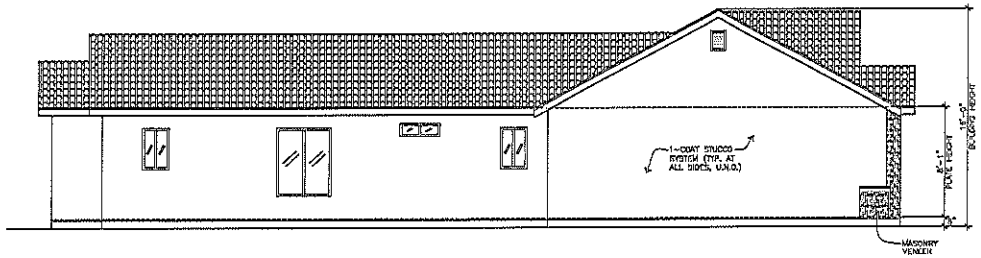

LEFT SIDE ELEV. A

SCALE: 1/4" = 1'-0"

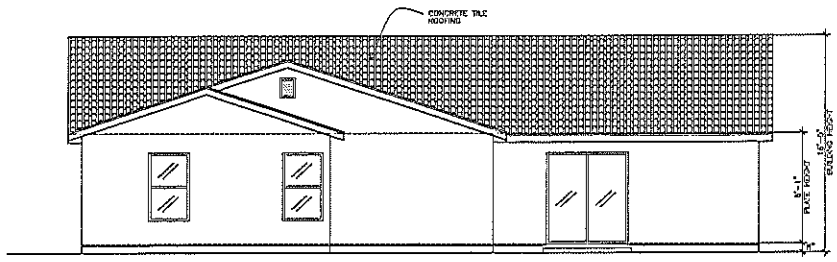

REAR ELEVATION

SCALE: 1/4" = 1'-0"

The information, components and ideas represented within these drawings are and shall remain the property of LENNAR Homes. No part shall be copied, disclosed to others, or used in connection with any project without the written consent of LENNAR Homes.

REV.	DATE
1	10/28/11
2	
3	
4	
5	

TAHOE 1905
LEMOORE- PLAN 130

DRAWN | DATE AUG. 30, 2011 | PROJECT 1131

LENNAR®
8080 N. PALM AVE. SUITE 110, FRESNO, CA. 93711 PHONE (559) 447-3400

PREPARED BY:
RLC DESIGN PROGRESSIONS
8222 N. FIRST ST. # 108, FRESNO CA. 93711
PHONE (559) 435-3400

SHEET NO.
A-2
OF SHEETS

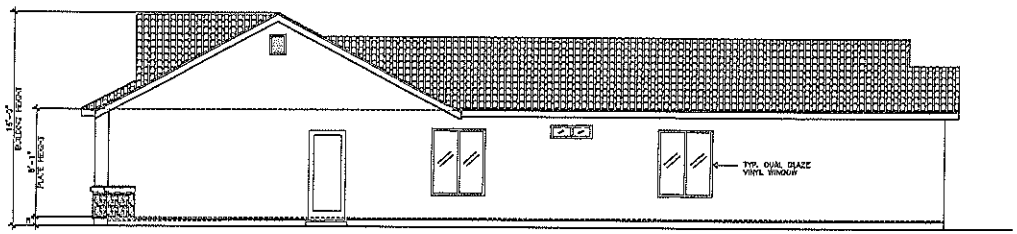

RIGHT SIDE ELEV. B

SCALE: 1/4" = 1'-0"

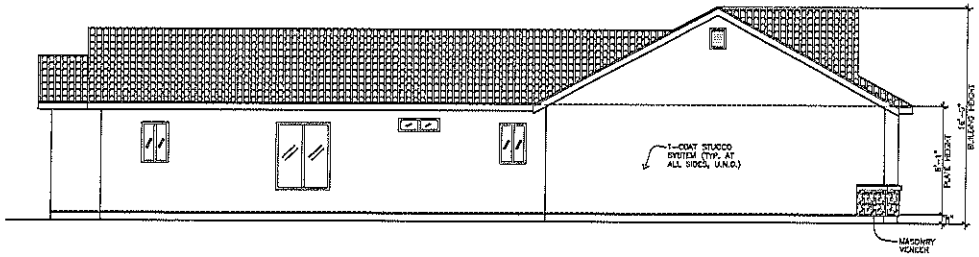

LEFT SIDE ELEV. B

SCALE: 1/4" = 1'-0"

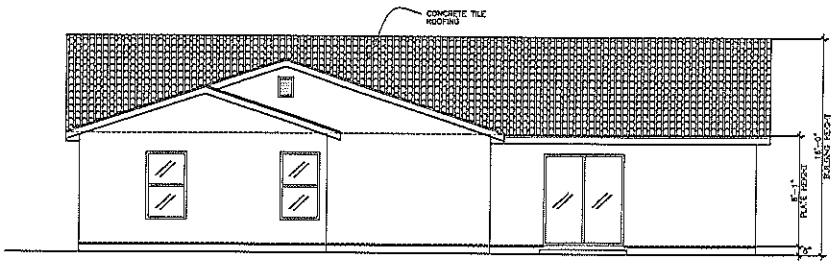

REAR ELEVATION

SCALE: 1/4" = 1'-0"

The information, components and ideas represented within these drawings are and shall remain the property of LENNAR Homes. No part shall be copied, disclosed to others, or used in connection with any project without the written consent of LENNAR Homes.

REV.	DATE
0	12/21/11
0	
0	
0	
0	

TAHOE 1905
LEMOORE- PLAN 130

DRAWN | DATE AUG. 30, 2011 | PROJECT 1131

LENNAR®
8060 N. PALM AVE. SUITE 110, FRESNO, CA. 93711 PHONE (559) 447-3400

PREPARED BY:
RLC DESIGN PROGRESSIONS

SHEET NO.
A-3
OF SHEETS

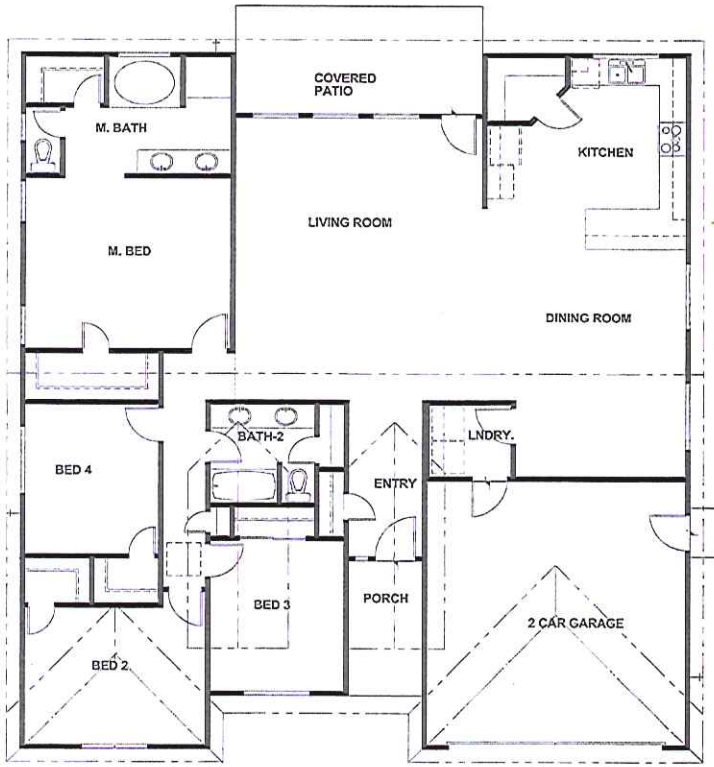

FLOOR PLAN 2000 S.F.

SCALE: 1/4" = 1'-0"

FRONT ELEVATION - A

N.T.S.

FRONT ELEVATION - B

N.T.S.

REV. | DATE

YOSEMITE 2000
LEMOORE- PLAN 206

DRWN | DATE | PROJECT 1131

LENNAR

8080 N. PALM AVE. SUITE 110, FRESNO, CA 93711 PHONE (559) 447-3400

PREPARED BY:
RLC DESIGN PROGRESSIONS

SHEET NO.

OF SHEETS

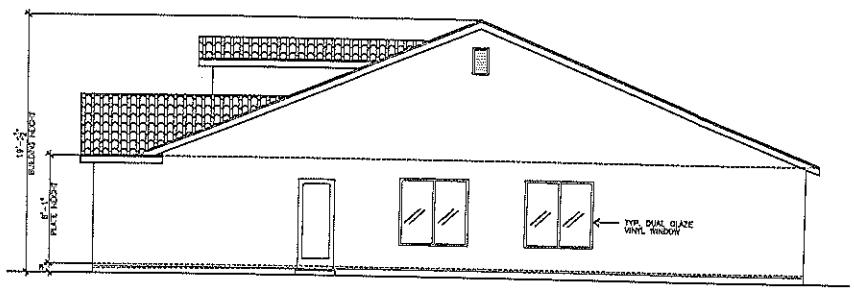

RIGHT SIDE ELEV. A
SCALE: 1/4" = 1'-0"

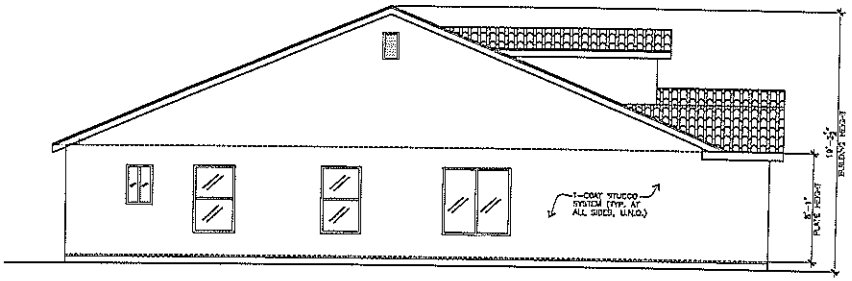

LEFT SIDE ELEV. A
SCALE: 1/4" = 1'-0"

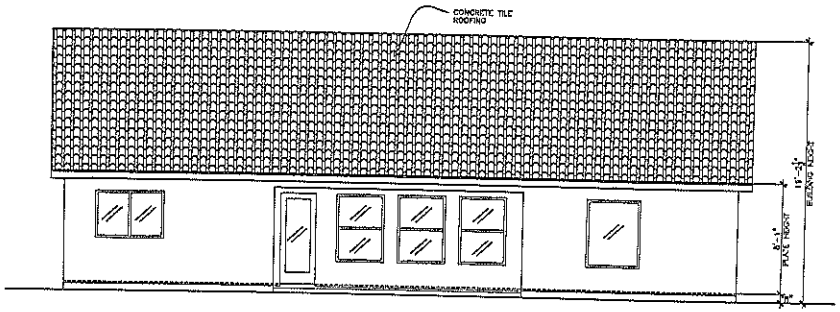

REAR ELEVATION
SCALE: 1/4" = 1'-0"

The information, components and ideas represented within these drawings are and shall remain the property of LENNAR Homes. No part shall be copied, disclosed to others, or used in connection with any project without the written consent of LENNAR Homes.

REV.	DATE
1	12/25/11
2	
3	
4	
5	

YOSEMITE 2000
LEMOORE- PLAN 206

DRAWN | DATE JUL 30, 2011 | PROJECT 1131

LENNAR®
8080 N. PALM AVE. SUITE 110, FRESNO, CA. 93711 PHONE (559) 447-3400

PREPARED BY:
RLC DESIGN PROGRESSIONS
2222 W. FIRST ST. # 104, FRESNO CA 93713
PHONE (559) 456-6440

SHEET NO.
A-2
OF SHEETS

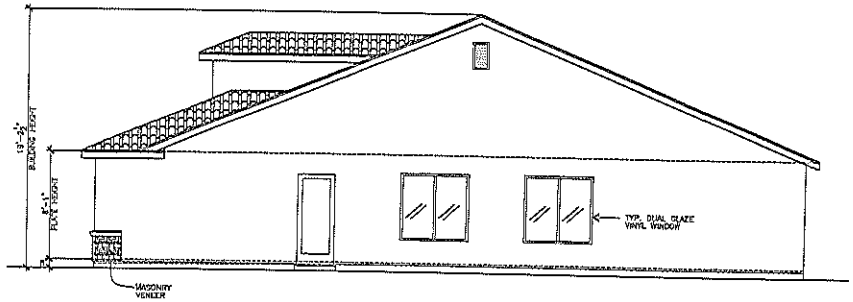

RIGHT SIDE ELEV. A

SCALE: 1/4" = 1'-0"

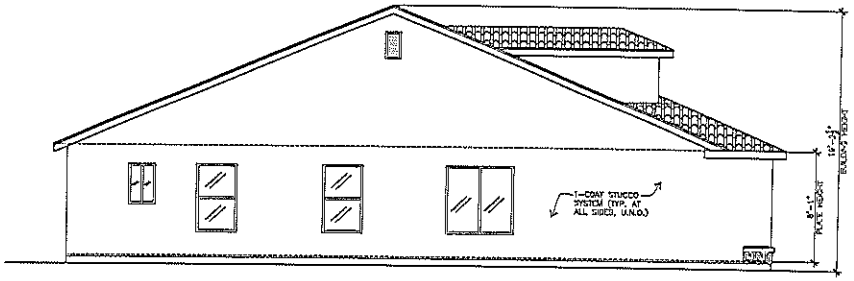

LEFT SIDE ELEV. A

SCALE: 1/4" = 1'-0"

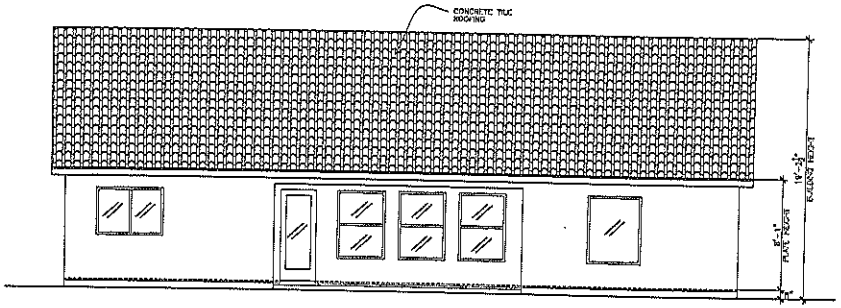

REAR ELEVATION

SCALE: 1/4" = 1'-0"

The information, arrangements and ideas represented within these drawings are and shall remain the property of LENNAR Homes. No part shall be copied, disclosed to others, or used in connection with any project without the written consent of LENNAR Homes.

REV.	DATE
1	12/28/11
2	
3	
4	
5	

YOSEMITE 2000
LEMOORE- PLAN 206

DRAWN | DATE AUG. 23, 2011 | PROJECT 1131

LENNAR®
8080 N. PALM AVE. SUITE 110, FRESNO, CA. 93711 PHONE (559) 447-3400

PREPARED BY:
RLC DESIGN PROGRESSIONS
8020 N. FIRST ST. # 104, FRESNO CA. 93710
PHONE: (559) 436-6443

SHEET NO.
A-3
OF SHEETS

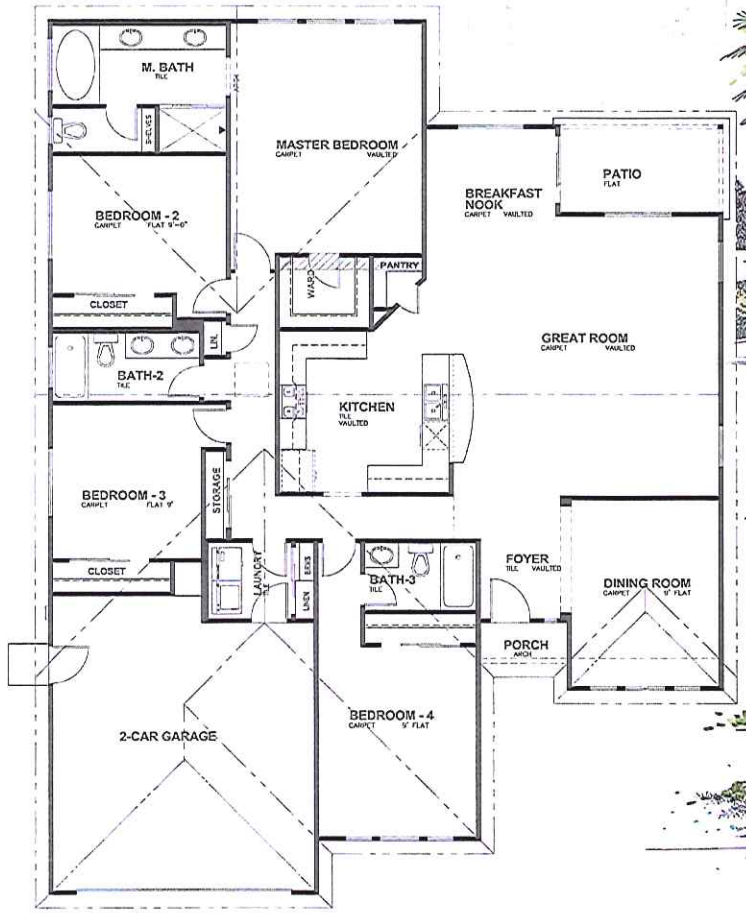

FLOOR PLAN 2223 S.F.

SCALE: 1/4" = 1'-0"

FRONT ELEVATION - A

N.T.S.

FRONT ELEVATION - B

N.T.S.

MODEL 2149 - 2223
LEMOORE- PLAN 155

DRAWN | DATE | PROJECT 1131

REV. | DATE

LENNAR
8080 N. PALM AVE. SUITE 110, FRESNO, CA. 93711 PHONE (559) 447-3400

PREPARED BY:
RLC DESIGN PROGRESSIONS

SHEET NO.

OF SHEETS

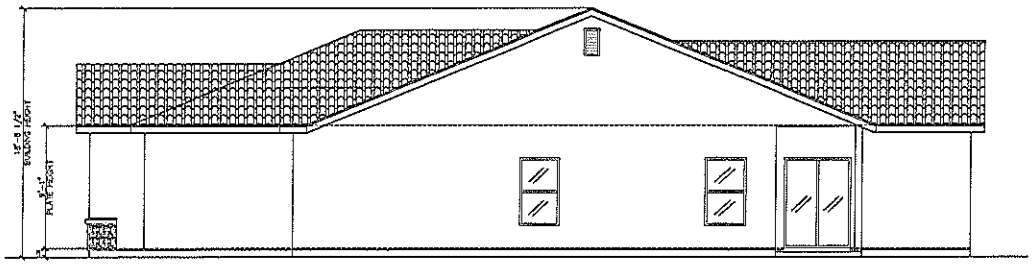

RIGHT SIDE ELEV. A

SCALE: 1/4" = 1'-0"

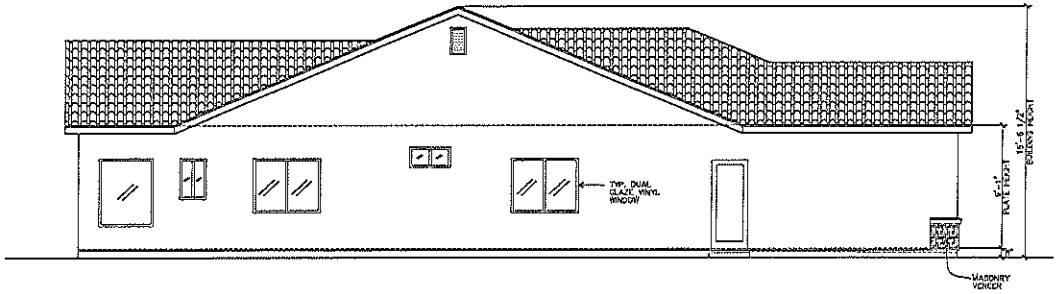

LEFT SIDE ELEV. A

SCALE: 1/4" = 1'-0"

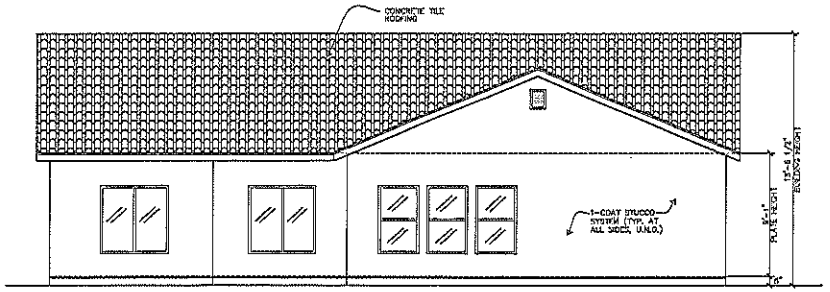

REAR ELEVATION

SCALE: 1/4" = 1'-0"

REV.	DATE
1	10/23/01
2	
3	
4	
5	

MODEL 2149 - 2223
LEMOORE-PLAN 155

DRAWN	DATE	PROJECT
	AUG. 30, 2011	1131

LENNAR®
8080 N. PALM AVE. SUITE 110, FRESNO, CA. 93711 PHONE (559) 447-3400

PREPARED BY:
RLC DESIGN PROGRESSIONS

SHEET NO.
A-2
OF SHEETS

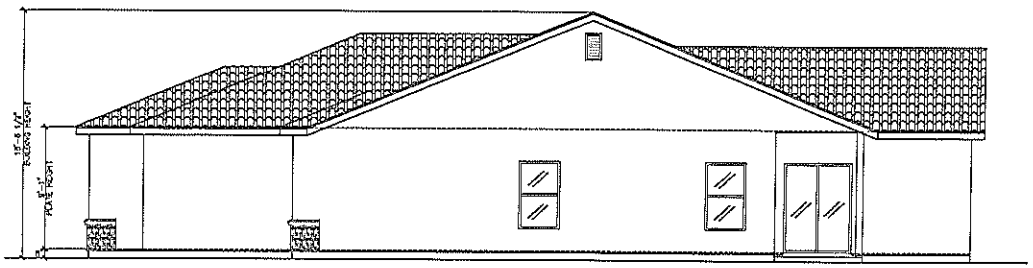

RIGHT SIDE ELEV. B

SCALE: 1/4" = 1'-0"

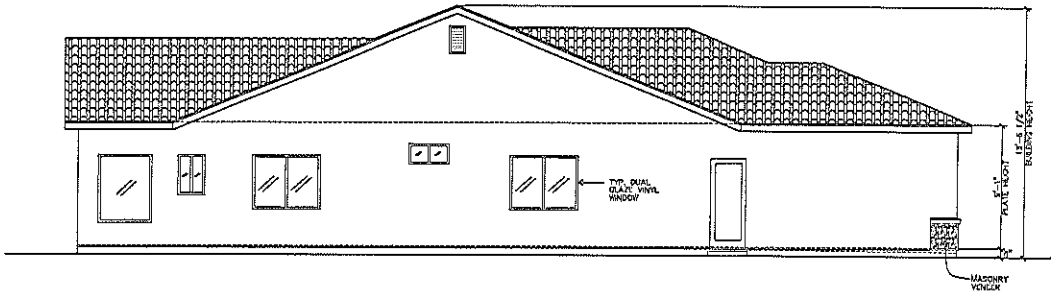

LEFT SIDE ELEV. B

SCALE: 1/4" = 1'-0"

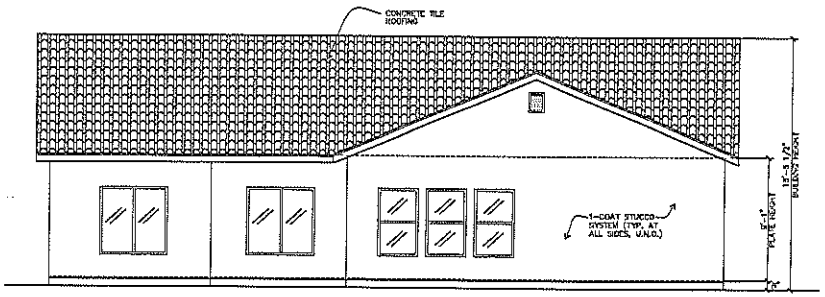

REAR ELEVATION

SCALE: 1/4" = 1'-0"

The Houston, Sacramento and Las Vegas Corporation will have the exclusive and shall remain the property of LENNAR Homes. No part shall be copied, deleted in other, or used in connection with any project without the written consent of LENNAR Homes.

REV.	DATE
1	10/25/11
2	
3	
4	
5	

MODEL 2149 - 2223
LEMOORE- PLAN 155

DRAWN	DATE	PROJECT
	AUG 30, 2011	1131

LENNAR®
8080 N. PALM AVE. SUITE 110, FRESNO, CA. 93711 PHONE (559) 447-3400

PREPARED BY:
RLC DESIGN PROGRESSIONS
8222 N. FIRST ST. # 108, FRESNO, CA 93710
PHONE (559) 435-4400

SHEET NO.
A-3
OF SHEETS

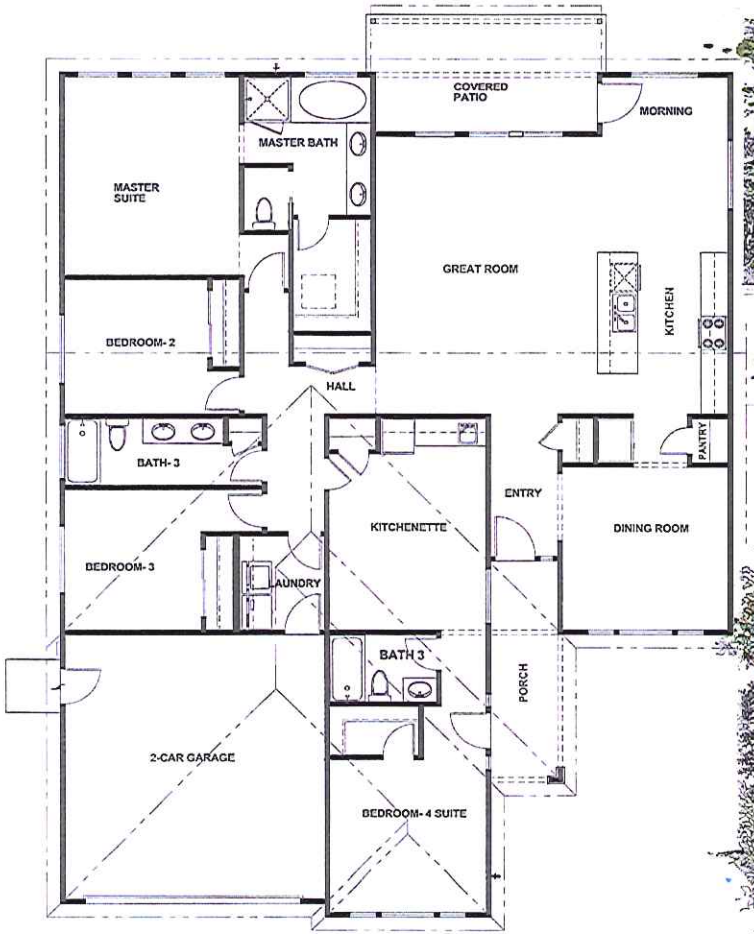

FLOOR PLAN 2257 S.F.

SCALE: 1/4" = 1'-0"

FRONT ELEVATION - A

N.T.S.

FRONT ELEVATION - B

N.T.S.

YALE MULTI-GEN
FRESNO- PLAN 204M

DRAWN | DATE | PROJECT 1131

REV. | DATE

LENNAR®
8080 N. PALM AVE. SUITE 110, FRESNO, CA. 93711 PHONE (559) 447-3400

PREPARED BY:
RLC DESIGN PROGRESSIONS

SHEET NO.

OF SHEETS

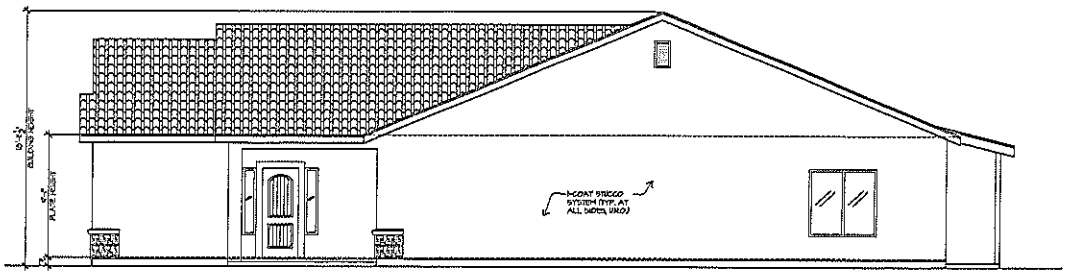

RIGHT SIDE ELEV. A

SCALE: 1/4" = 1'-0"

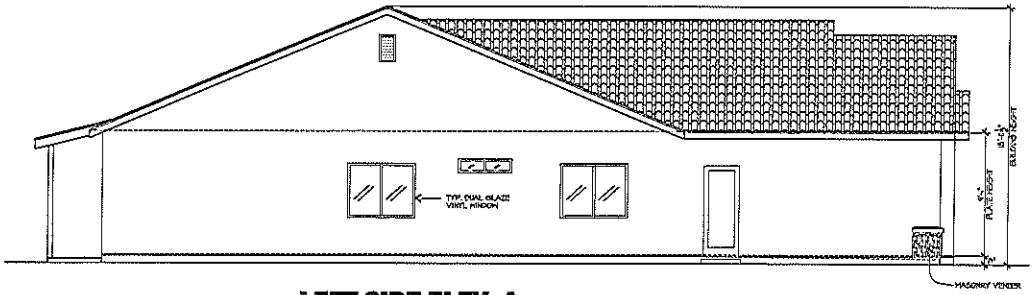

LEFT SIDE ELEV. A

SCALE: 1/4" = 1'-0"

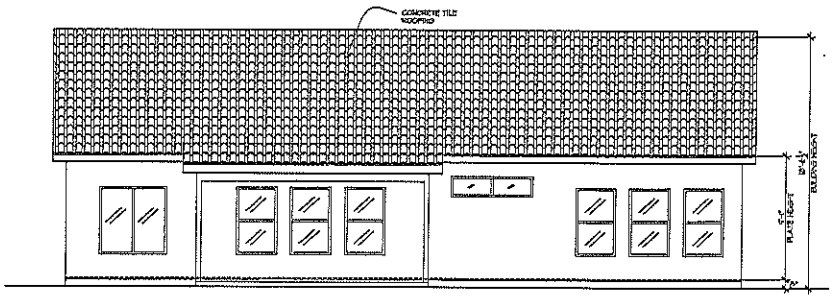

REAR ELEVATION

SCALE: 1/4" = 1'-0"

REV.	DATE
1	10/25/11
2	
3	
4	
5	

YALE MULTI-GEN
FRESNO - PLAN 204M

DRAWN	DATE	PROJECT
	AUG. 30, 2011	1131

LENNAR®
8080 N. PALM AVE. SUITE 110, FRESNO, CA. 93711 PHONE (559) 447-3400

PREPARED BY:
RLC DESIGN PROGRESSIONS
8202 N. FIRST ST. # 101, FRESNO CA 93710
PHONE: (559) 455-0442

SHEET NO.
A-2
OF SHEETS

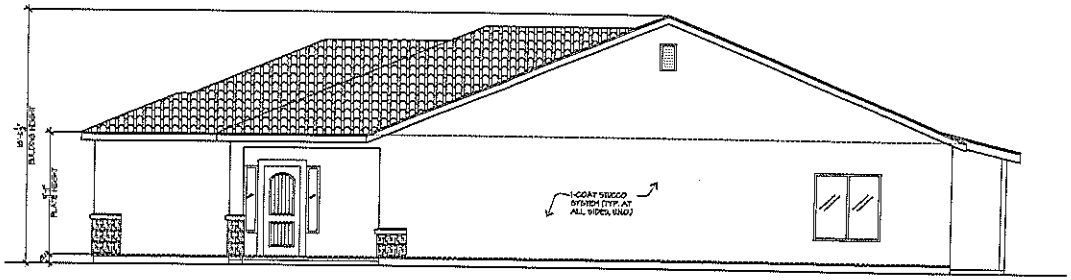

RIGHT SIDE ELEV. B

SCALE: 1/4" = 1'-0"

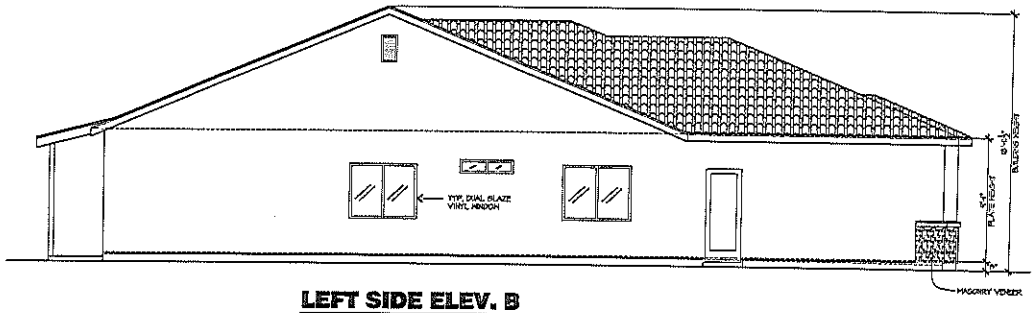

LEFT SIDE ELEV. B

SCALE: 1/4" = 1'-0"

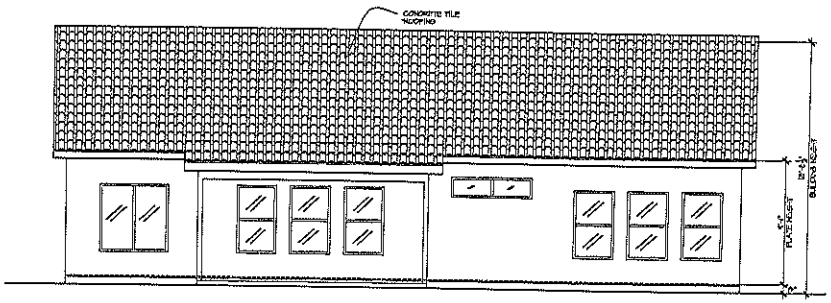

REAR ELEVATION

SCALE: 1/4" = 1'-0"

REV.	DATE
1	10/25/11
2	
3	
4	
5	

The information, transparency and ideas represented within these drawings are and shall remain the property of LENNAR Forms. No part shall be copied, disclosed to others, or used in connection with any project without the written consent of LENNAR Forms.

YALE MULTI-GEN
FRESNO- PLAN 204M

DRAWN	DATE	PROJECT
	AUG. 30, 2011	1131

LENNAR®
8080 N. PALM AVE. SUITE 110, FRESNO, CA. 93711 PHONE (559) 447-3400

PREPARED BY:
RLC DESIGN PROGRESSIONS
2222 N. FIRST ST. # 106, FRESNO, CA. 93710
PHONE (559) 435-3443

SHEET NO.
A-3
OF SHEETS